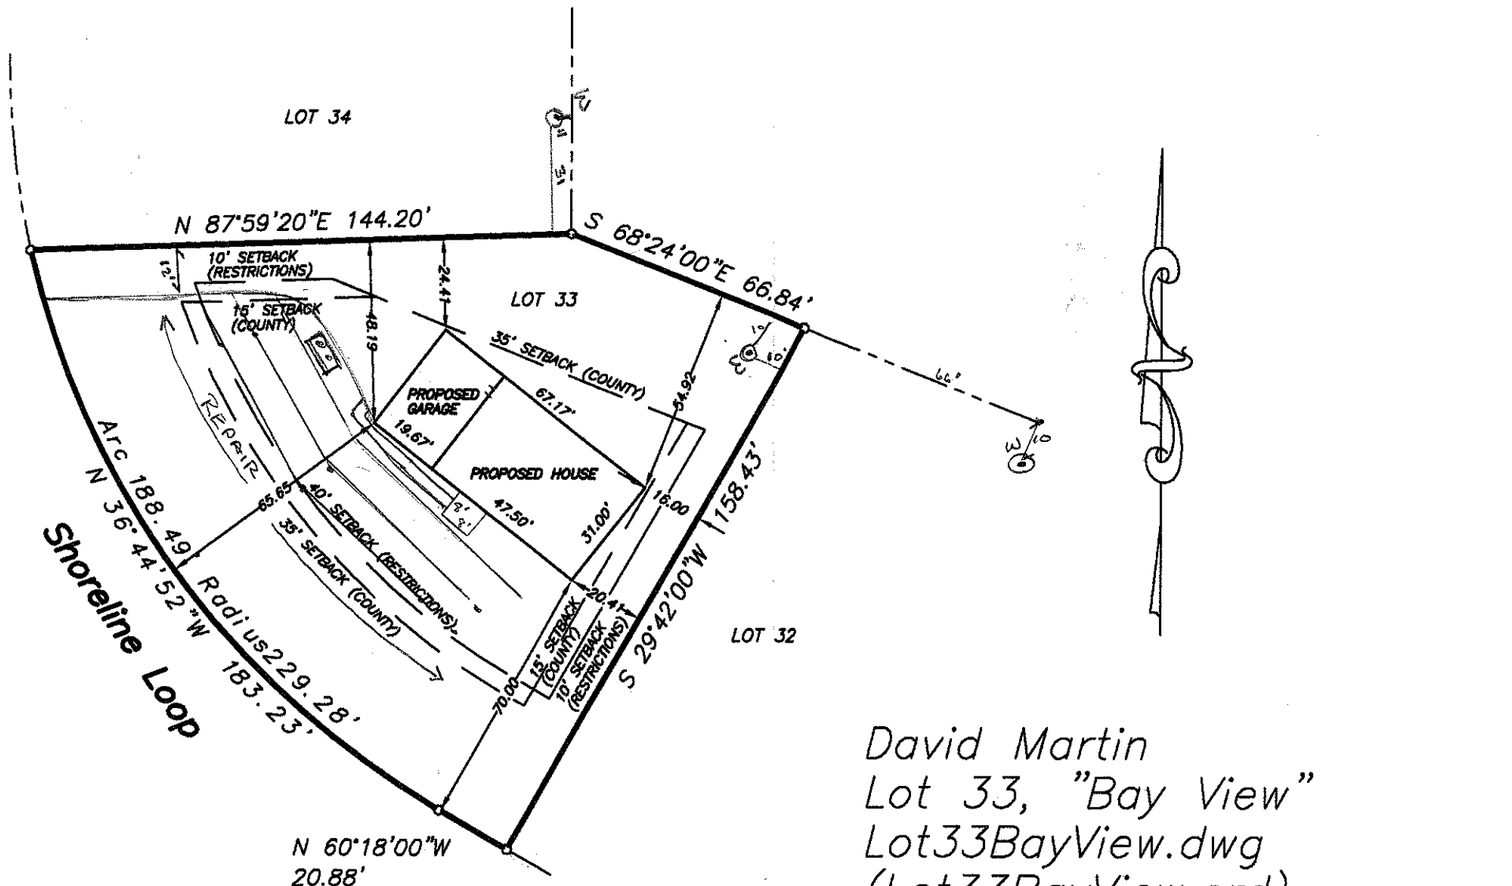


David Martin
Lot 33, "Bay View"
Lot33BayView.dwg
(Lot33BayView.crd)

40 0 40 80 120
GRAPHIC SCALE – FEET