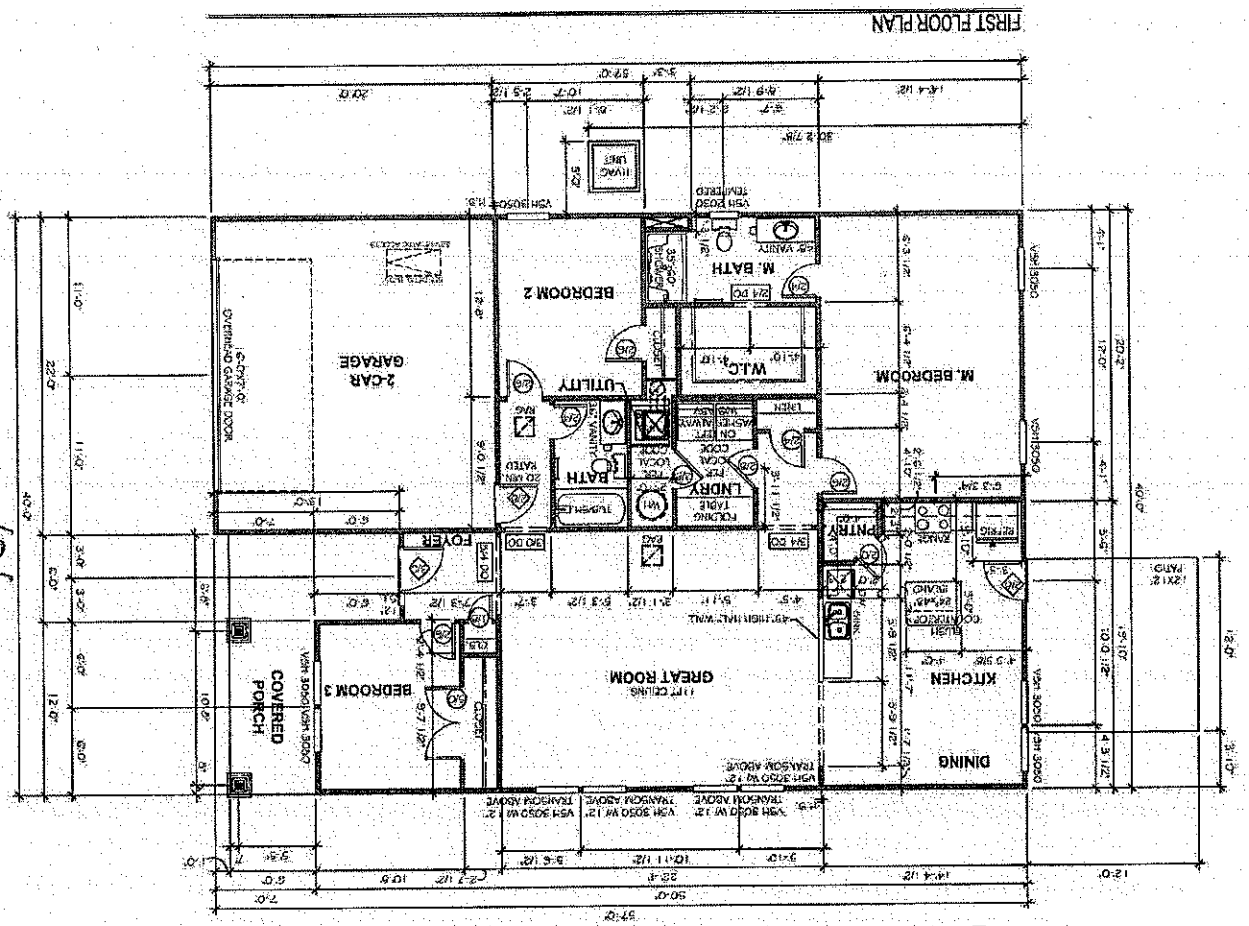


A2.1

SHEET:

DIRECTED BY:

SCALE: 1/8"=1'-0"

DATE: 04-15-16

CBG

DRAWN BY:

LO

THE BAYSIDE
1600

IREDELL

Lot 159

TrueHomes
IT'S ALL ABOUT U
2649 Breakon Ridge Centre Dr.
Suite 104
Monroe, N.C. 28110
704-226-9466

Maria Dolton 7/27/16

7-26-16