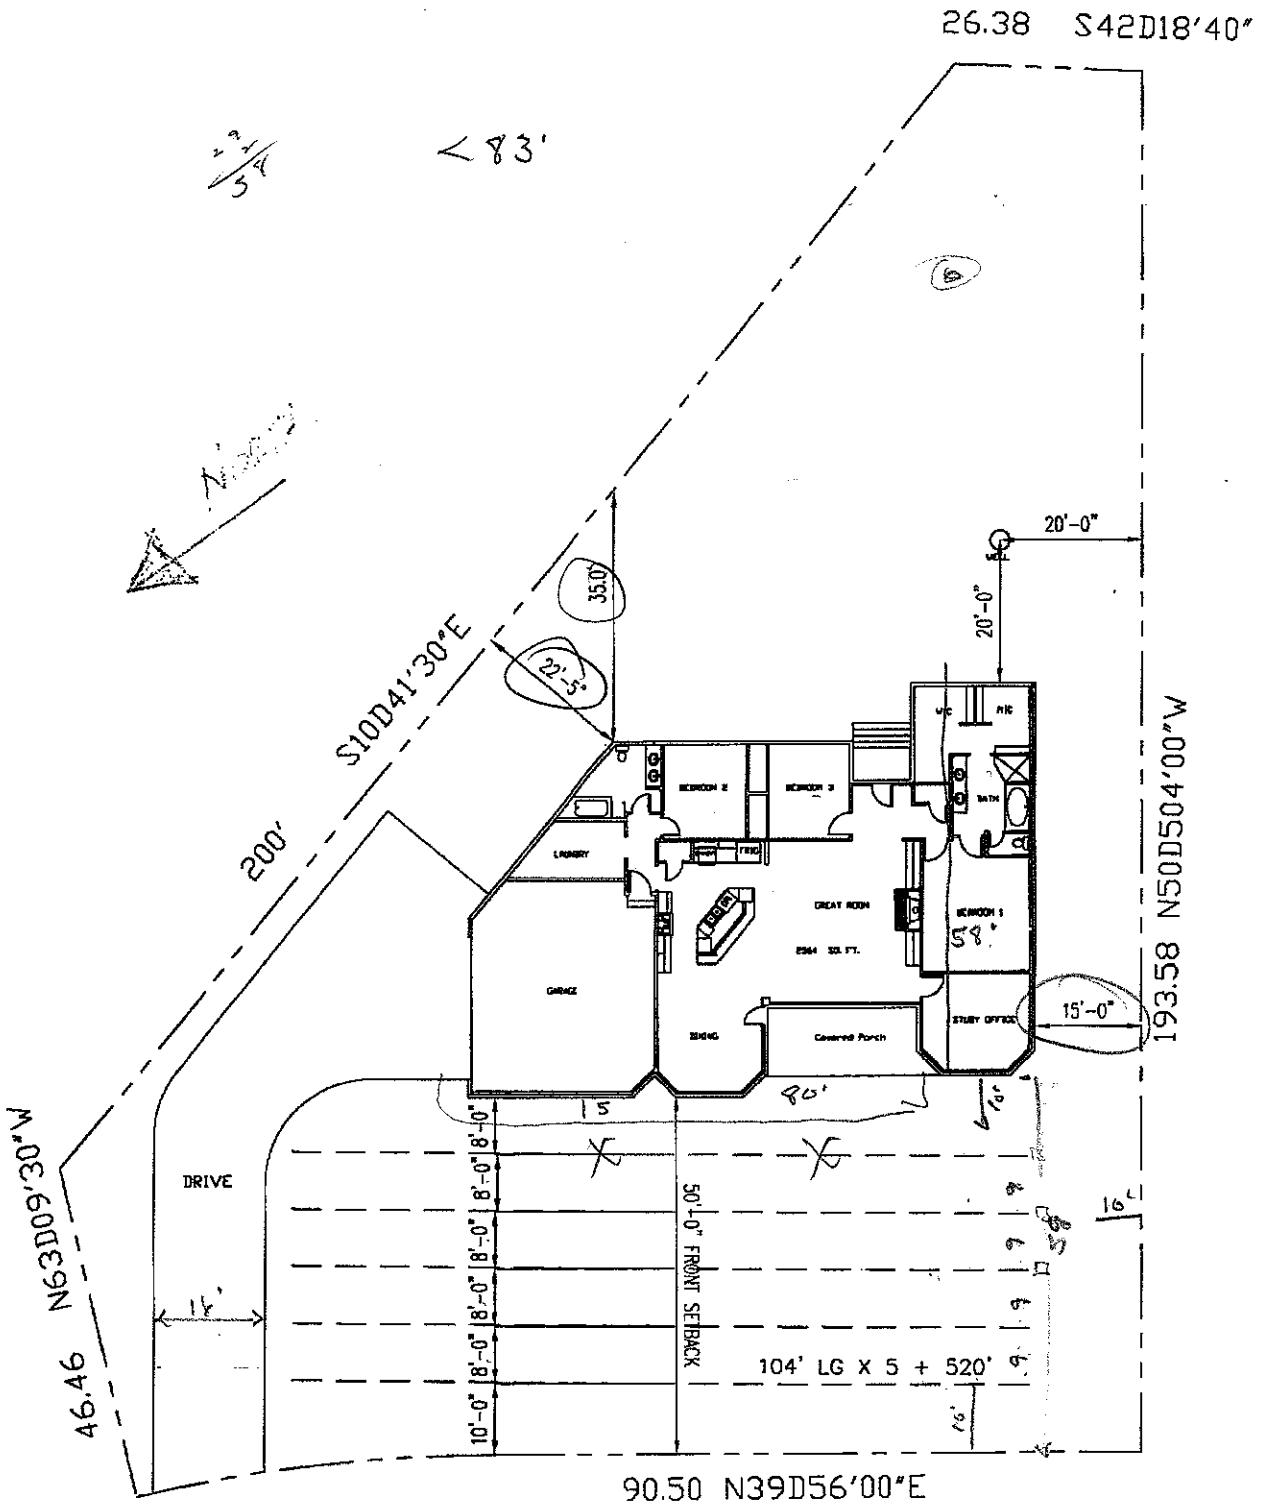


LOT #16 ~ LAKESHORE DR. MOORESVILLE, NC
THOMAS AND MAUREEN LONGO
704 892-9296
SINGLE FAMILY 3 BEDROOM HOUSE WITH CRAWL SPACE
2564 SQ. FT.