
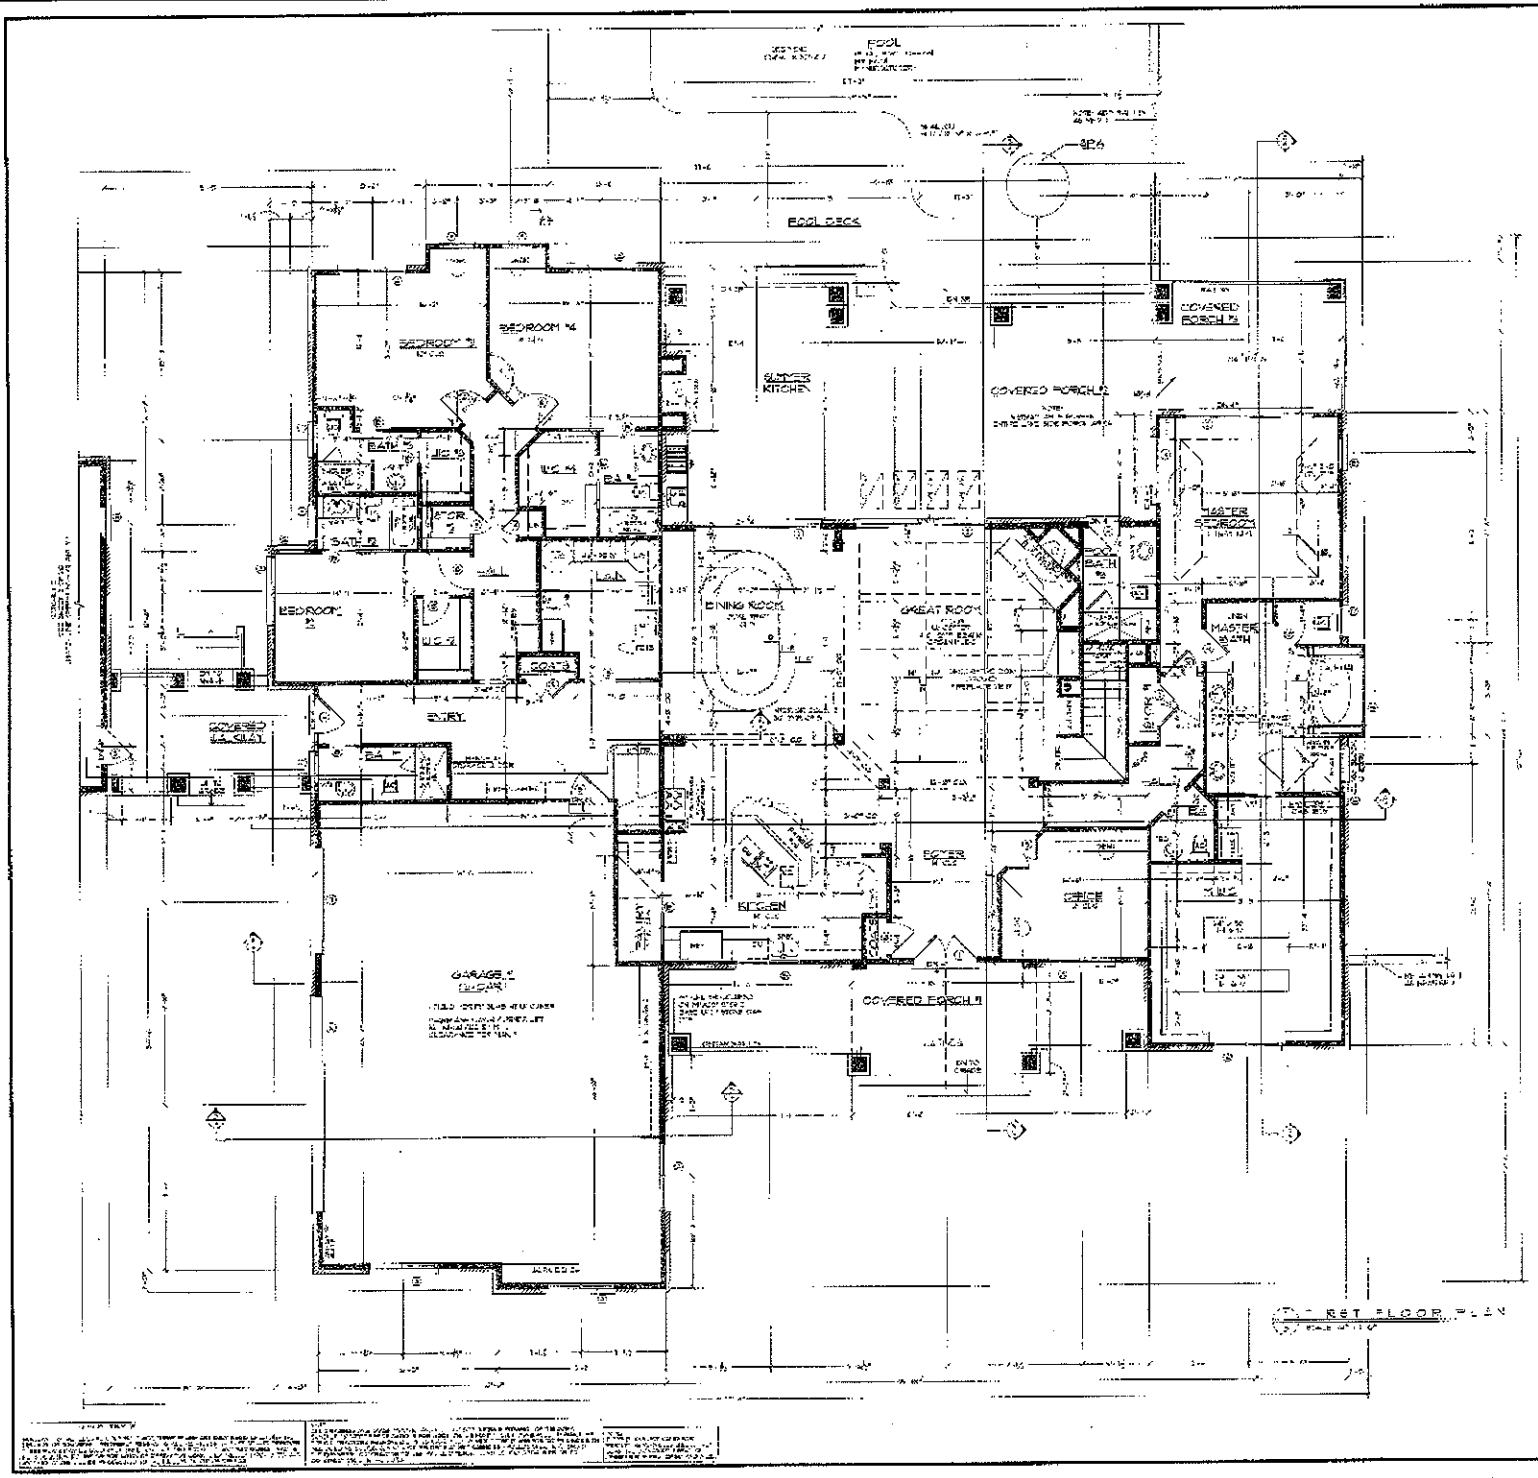


PIPPIN HOMEBUILDING

JOE & ANGELA SMITH

LOT 1
LAMBERT ROAD
WESTFIELD, IN

ALL BID

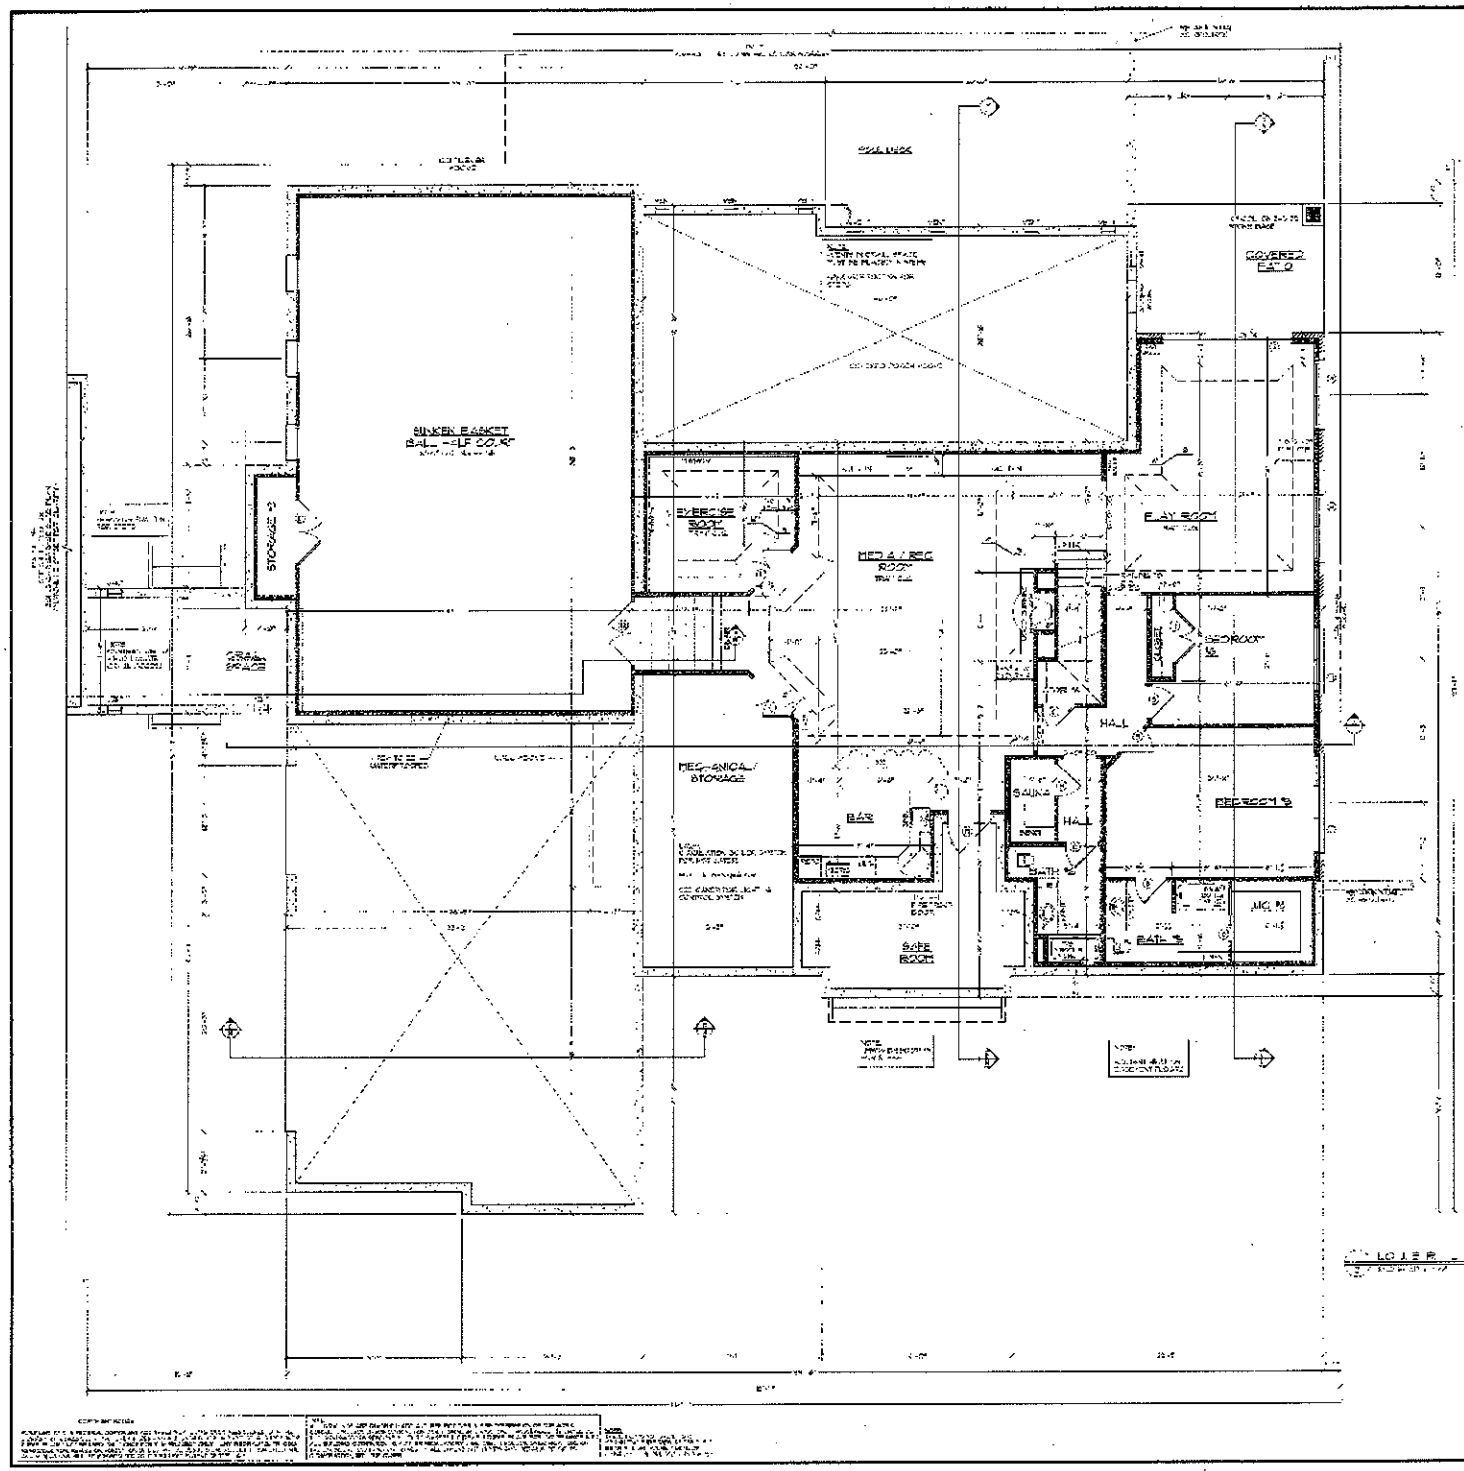

LOWER LEVEL FLOOR PLAN

COVERED PORCH
CRAWL SPACE VENTILATION

COVERED LANAI
CRAWL SPACE VENTILATION

PIPPIN HOME DESIGNS

LOT 1 AVENIDA NEW YORK

A
BD

SECOND FLOOR PLAN

PIPPIN