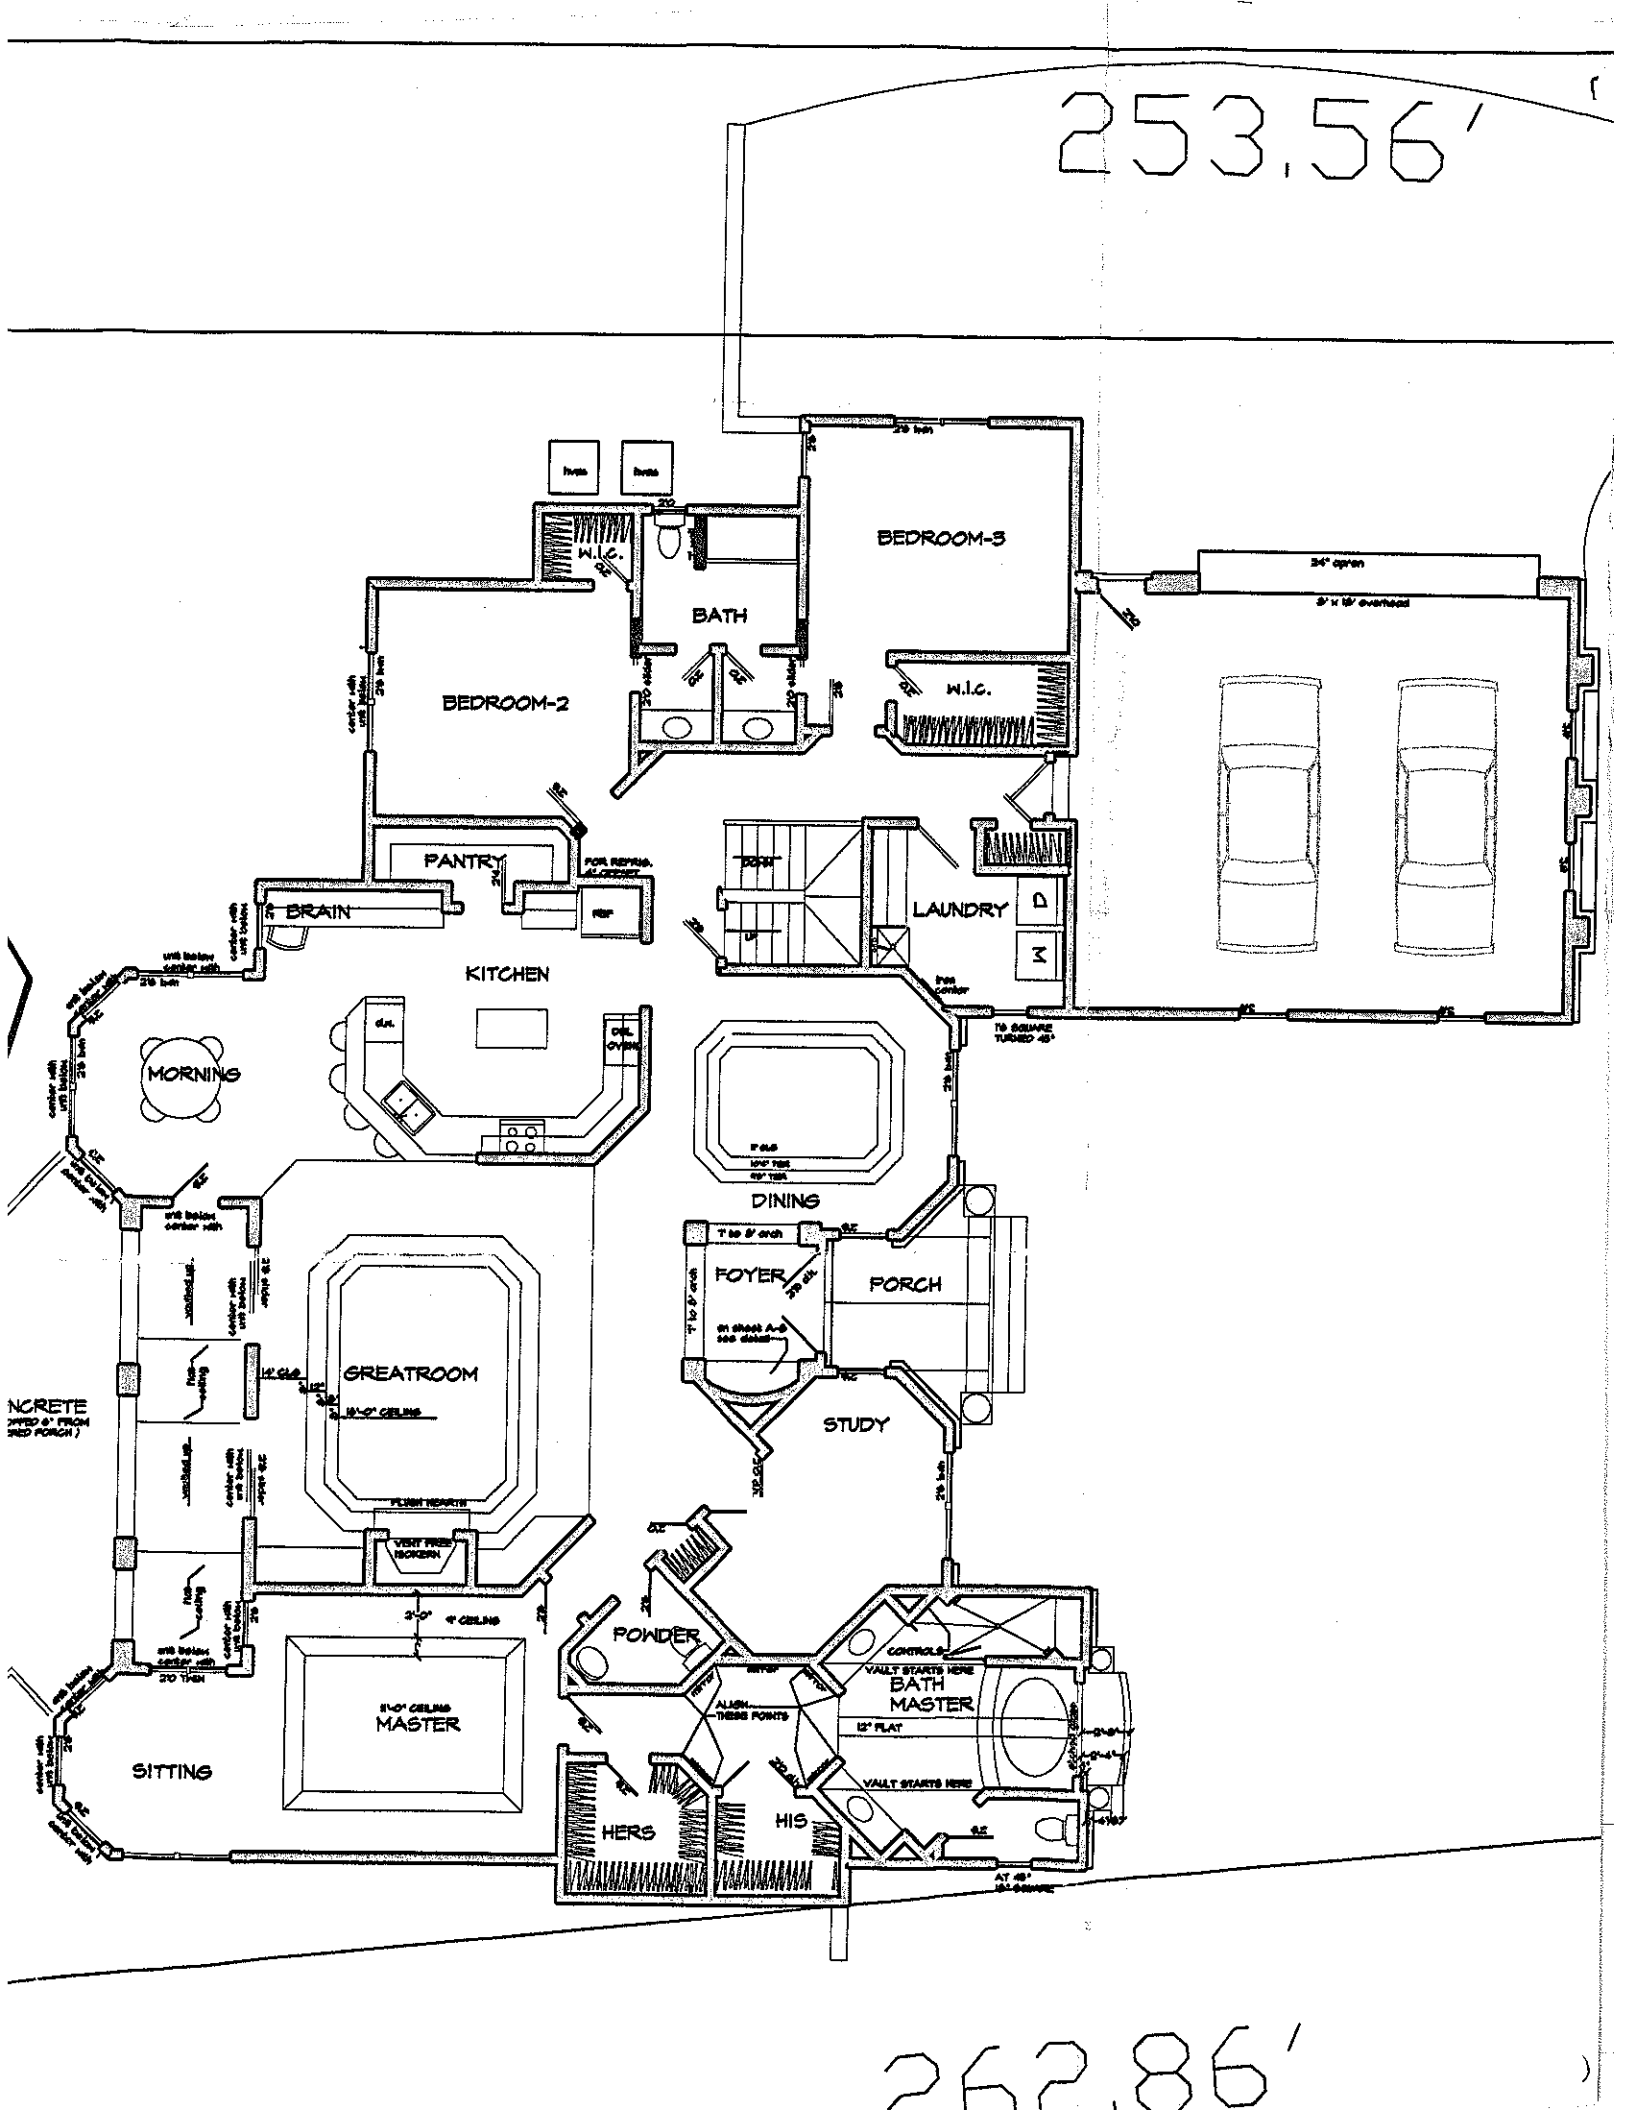

253.56'
BEDROOM-3
W.I.C.
BATH
BEDROOM-2
W.I.C.
PANTRY
BRAIN
KITCHEN
LAUNDRY
MORNING
DINING
FOYER
PORCH
GREATROOM
STUDY
POWDER
MASTER
BATH
SITTING
HERS
HIS
262.86'