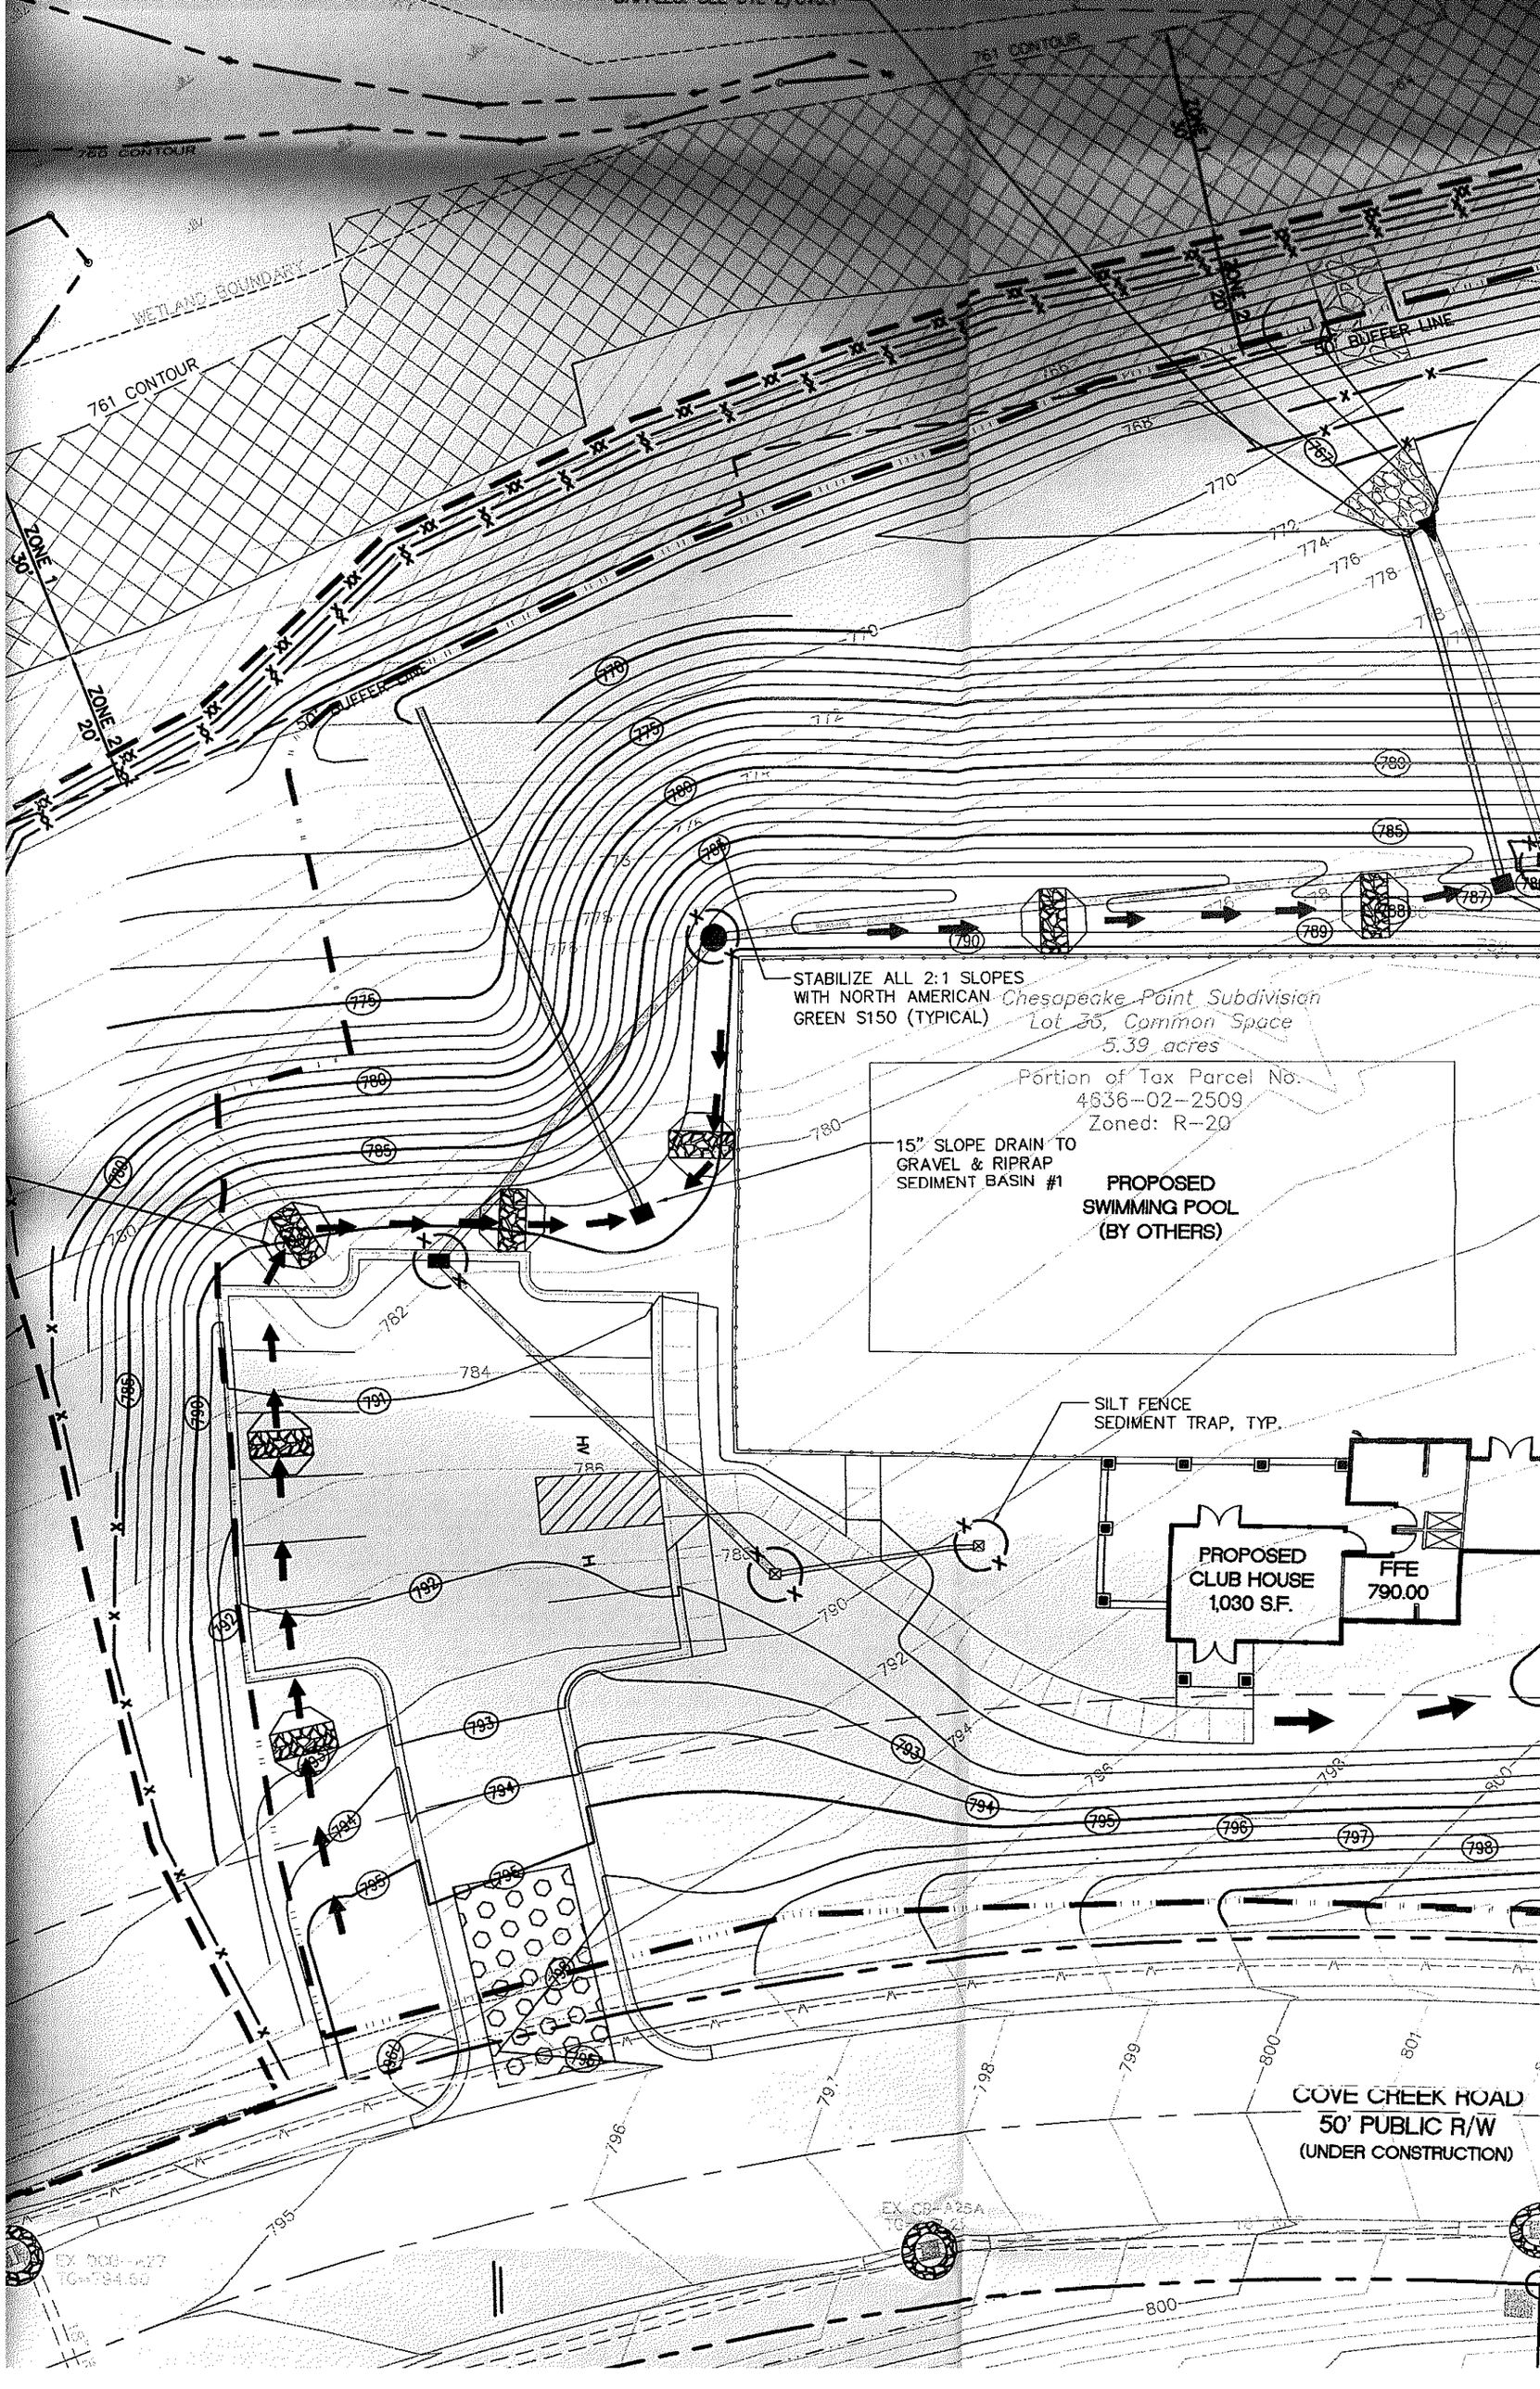

761 CONTOUR
766 CONTOUR
WETLAND BOUNDARY
761 CONTOUR
50' BUFFER LINE
ZONE 1
30'
ZONE 2
20'
50' BUFFER LINE
STABILIZE ALL 2:1 SLOPES
WITH NORTH AMERICAN
GREEN S150 (TYPICAL)
Chesapeake Point Subdivision
Lot 36, Common Space
5.39 acres
Portion of Tax Parcel No.
4636-02-2509
Zoned: R-20
15" SLOPE DRAIN TO
GRAVEL & RIPRAP
SEDIMENT BASIN #1
PROPOSED
SWIMMING POOL
(BY OTHERS)
SILT FENCE
SEDIMENT TRAP, TYP.
PROPOSED
CLUB HOUSE
1,030 S.F.
FFE
790.00
COVE CREEK ROAD
50' PUBLIC R/W
(UNDER CONSTRUCTION)