
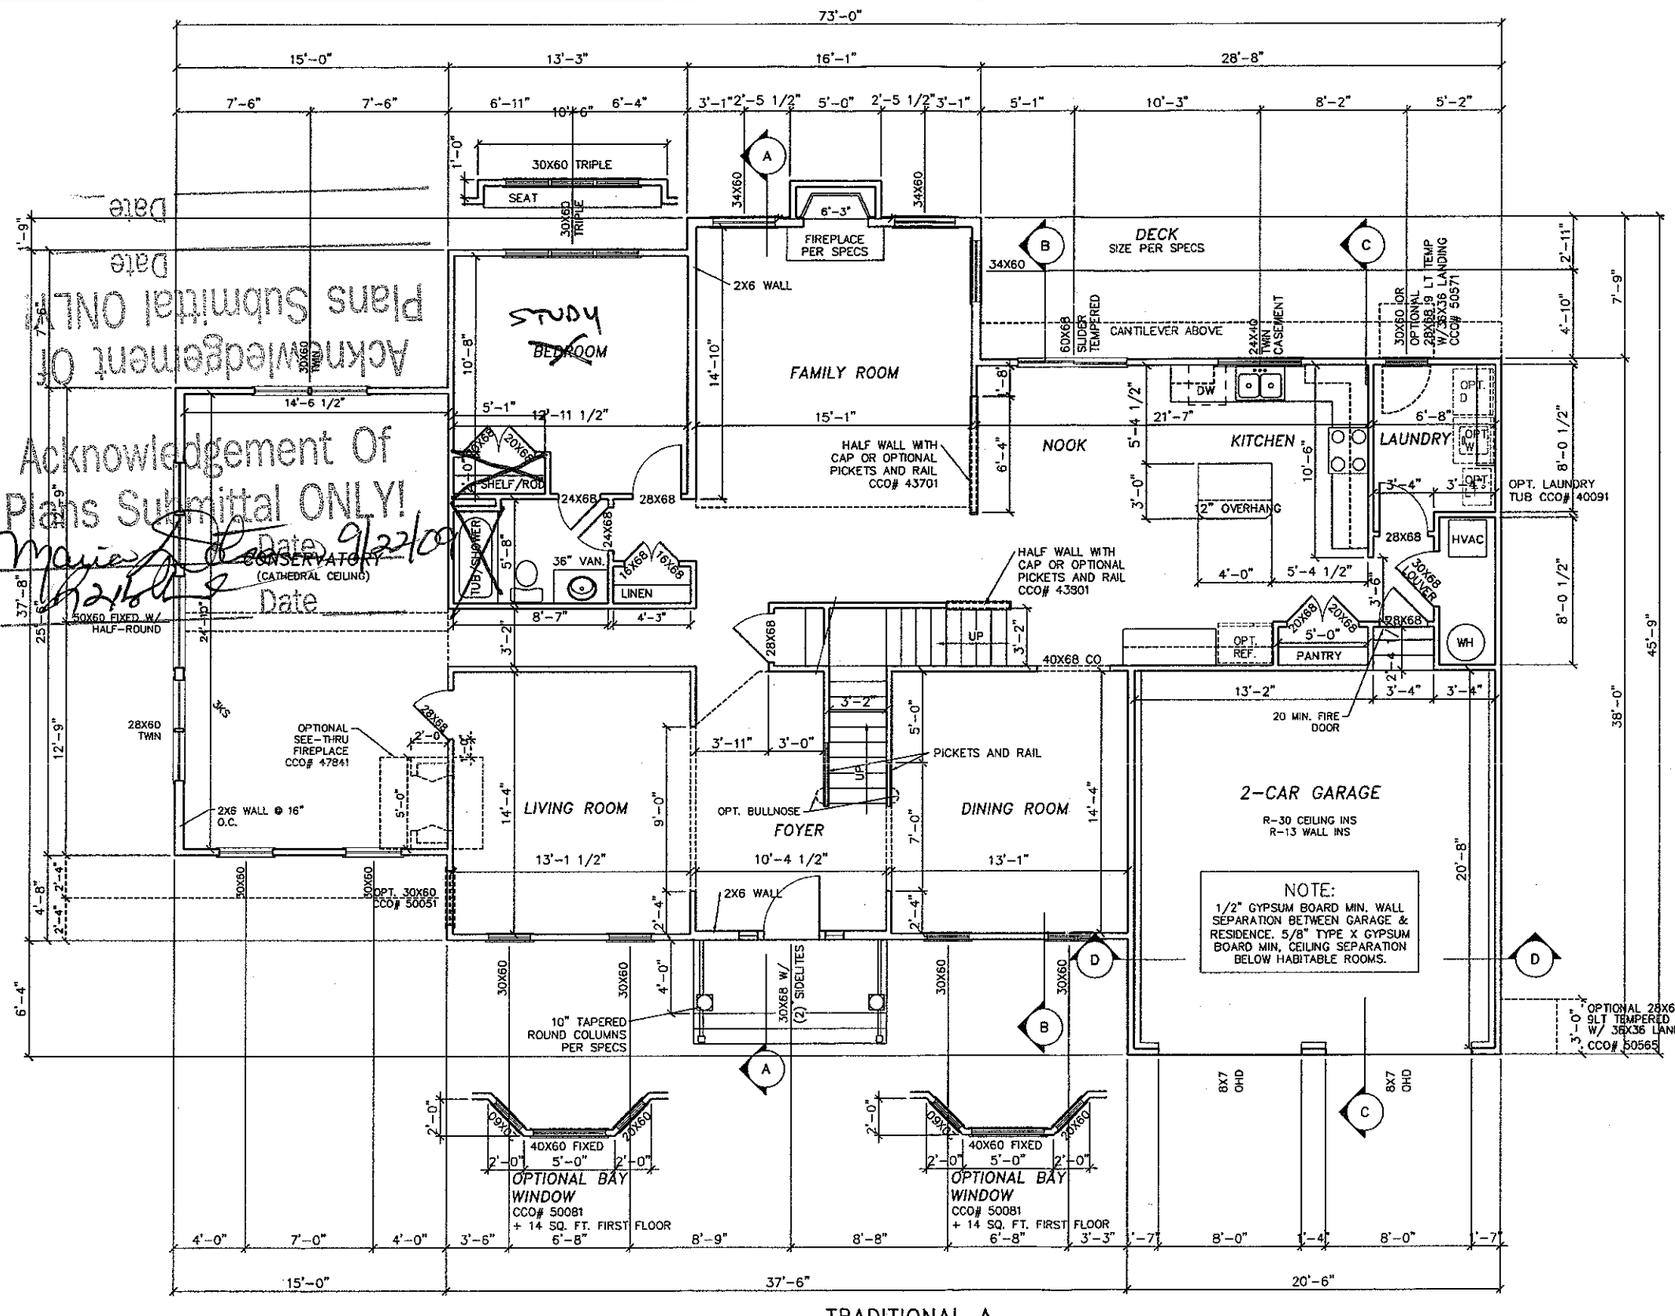



Acknowledgement Of Plans Submittal ONLY!
Date 9/22/09
Date
Date
Plans Submittal ONLY!
Acknowledgement Of

TRADITIONAL A
FIRST FLOOR PLAN
1684 SQ. FT.


NOTE:
EXTERIOR WALLS SHOWN AT 4" WIDTH. INTERIOR WALLS SHOWN AT 3 1/2" WIDTH. (2) 2X4 INTERIOR DOOR HEADERS W/(1) 2X4 STUD EE TYP. U.N.O. (2) 2X10 EXTERIOR HEADERS W/(1)2X4 STUD EE TYP. U.N.O.

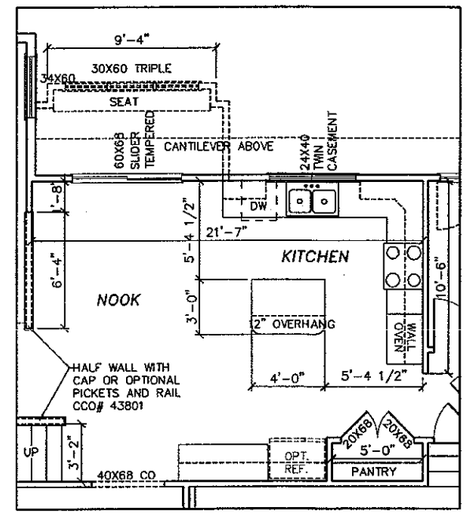

OPT. GOURMET KITCHEN
W/ OPT. 4'-0"
BREAKFAST NOOK

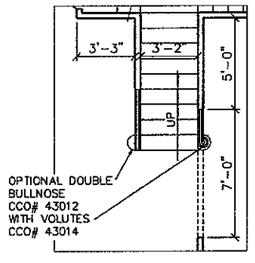

OPTIONAL FRONT STAIR
BULLNOSE/VOLUTE

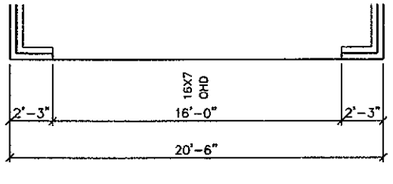

OPTIONAL SINGLE 16
FOOT GARAGE DOOR
CCO# 55021

HANDRAILS & PICKETS: 36" HIGH HANDRAILS @ ALL STAIRS. 36" RAILING @ ALL BALCONIES. PICKETS SPACED TO NOT ALLOW A 4" SPHERE TO PASS THROUGH.

STAIR RISERS NOT TO EXCEED 8 1/4" PER CODE. TREADS TO BE 9" MIN. WITH 1" NOSING.


CHARLOTTE
COREMODEL

ORLEANS HOMEBUILDERS
Building Trust Since 1918

BROOKFIELD II

SCALE: 1/8"=1 FT


PAGE: 8

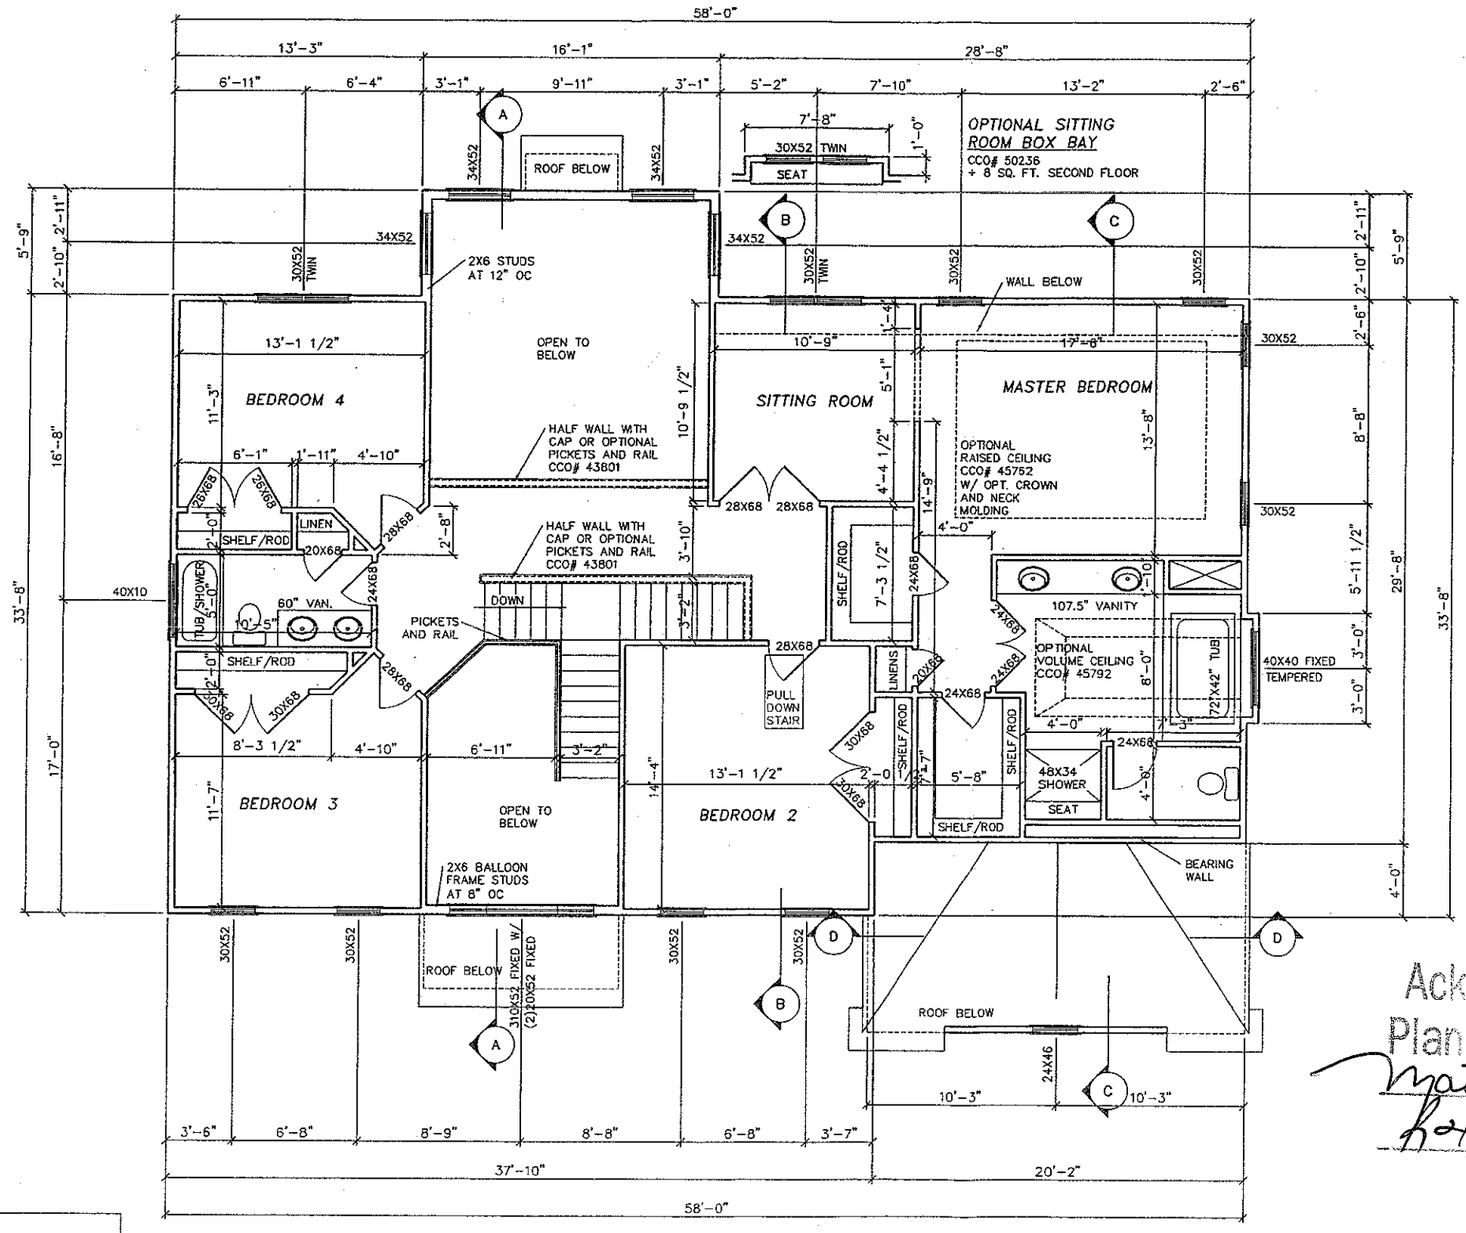


NOTE:

EXTERIOR WALLS SHOWN AT 4" WIDTH.
INTERIOR WALLS SHOWN AT 3 1/2" WIDTH.
(2) 2X4 INTERIOR DOOR HEADERS W/(1) 2X4 STUD EE TYP. U.N.O.
(2) 2X10 EXTERIOR HEADERS W/(1)2X4 STUD EE TYP. U.N.O.

TRADITIONAL A
SECOND FLOOR PLAN
1540 SQ. FT.

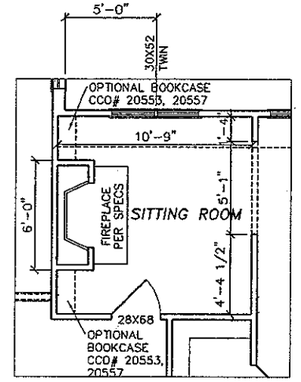

OPTIONAL SITTING ROOM FIREPLACE
CCO# 47031

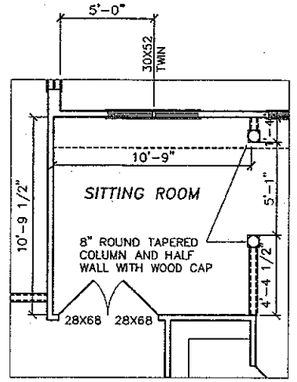

OPTIONAL HALF WALL WITH COLUMNS
CCO# 44281

STAIR RISERS NOT TO EXCEED 8 1/4" PER CODE. TREADS TO BE 10" WITH 1" NOSING.

HANDRAILS & PICKETS: 36" HIGH HANDRAILS @ ALL STAIRS. 36" RAILING @ ALL BALCONIES. PICKETS SPACED TO NOT ALLOW A 4" SPHERE TO PASS THROUGH.

Acknowledgement Of Plans Submittal ONLY!
Date 9/22/09
Date 9/22/09


CHARLOTTE
COREMODEL

ORLEANS HOMEBUILDERS
Building Trust Since 1918


BROOKFIELD II

SCALE: 1/8"=1 FT

PAGE: 11

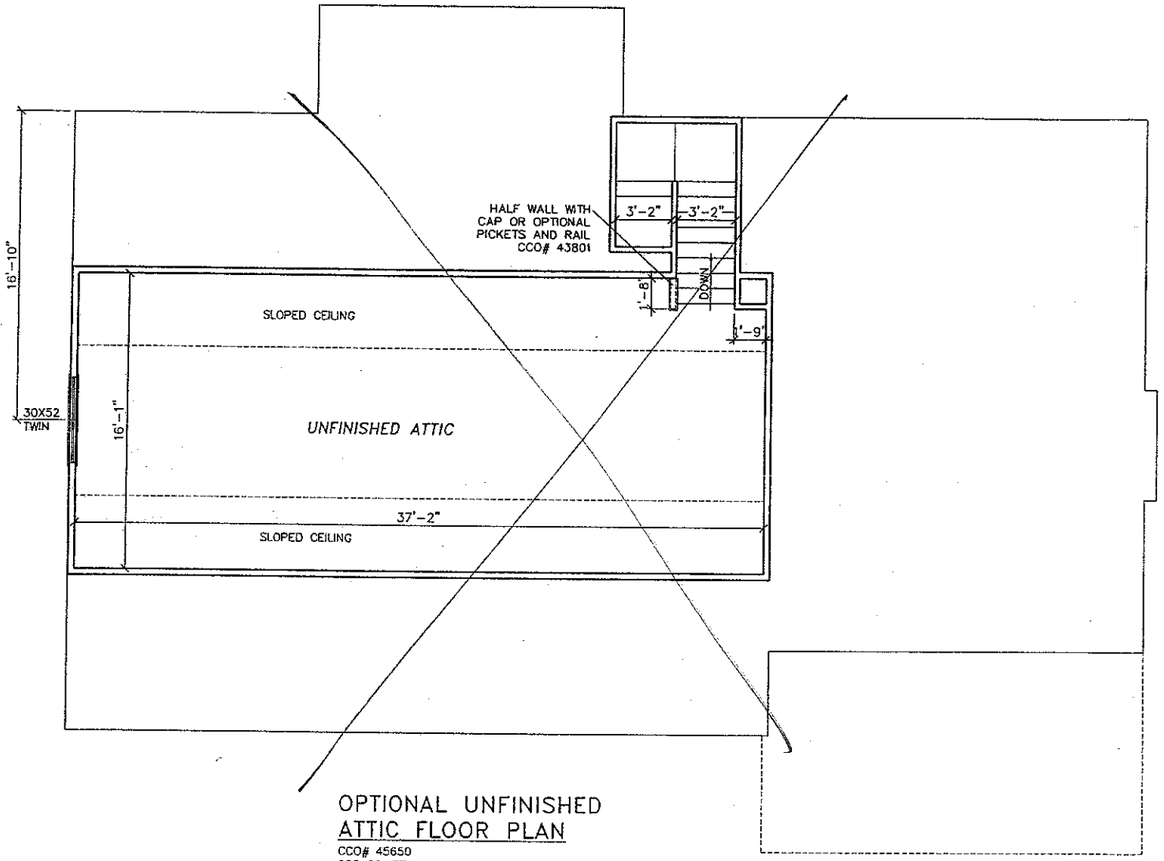

OPTIONAL UNFINISHED
ATTIC FLOOR PLAN
CCO# 45650
688 SQ. FT.

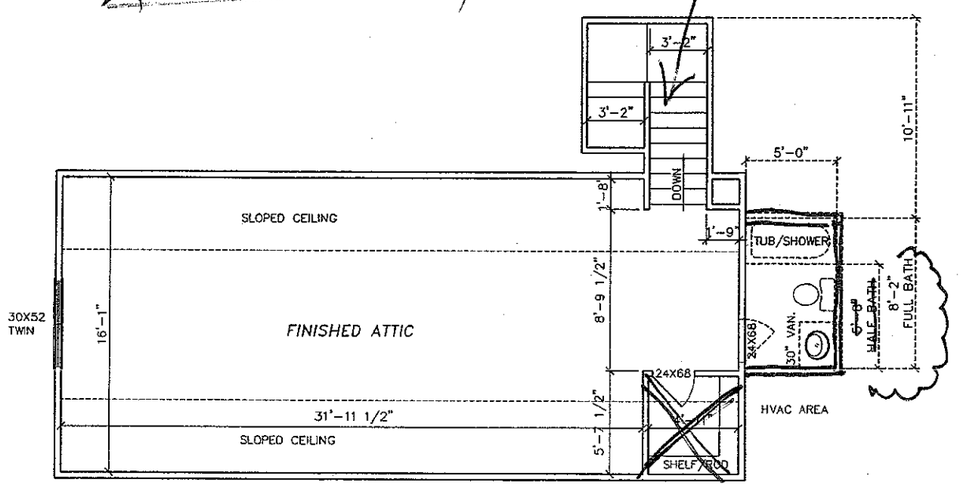

OPTIONAL FINISHED
ATTIC FLOOR PLAN
FINISHED CCO# 45660
688 SQ. FT.
W/HALF BATH CCO# 45670
721 SQ. FT.
W/FULL BATH CCO# 45680
734 SQ. FT.

CHARLOTTE
COREMODEL

ORLEANS HOMEBUILDERS
Building Trust Since 1918

BROOKFIELD II

SCALE: 1/8"=1 FT

PAGE: 14