IREDELL COUNTY HEALTH DEPARTMENT


ENVIRONMENTAL HEALTH DIVISION

PAGE 2: *SITE PLAN WORKSHEET*

SEE THE "SAMPLE SITE PLAN" BELOW. *INCOMPLETE SITE PLANS WILL BE RETURNED TO YOU FOR COMPLETION AND MAY RESULT IN A DELAY IN THE ISSUANCE OF YOUR SEPTIC SYSTEM PERMIT!!!*

Place an (X) beside each item as you complete the site plan:

- ( ) **Property Line measurements are clearly identified**
- ( ) **All proposed structures are indicated**
- ( ) **Front and side setbacks from property line**
- ( ) **Preferred driveway location and well location**
- ( ) **Area you prefer your septic system to be placed**
- ( ) **North arrow, or other sufficient indicator of direction**

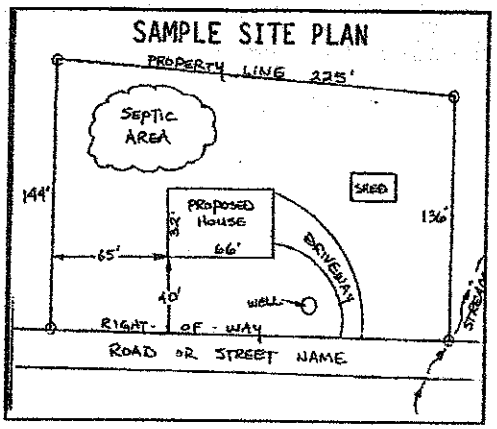

Circle N/A on the following if appropriate:

Location of septic systems and wells within 100' of your property	**N/A**
Location of easements and rights of ways on your property	**N/A**
Location of any designated wetlands on the property	**N/A**

USE THIS SPACE TO DRAW YOUR SITE PLAN

Show: proposed house or business footprint, wells, water lines, patios, pools and decks, and any other item that will occupy space on the site

See Attached Plan

Signature: _____

Property owner or owner's legal representative signature (SIGNATURE REQUIRED)

8/24/2015

DATE

VEYANCES AND/OR SALES

3) THIS SURVEY WAS PREPARED WITHOUT THE BENEFIT OF A TITLE EXAMINATION BY AN ATTORNEY. THE PROPERTY MAY BE SUBJECT TO RECORDED OR UNRECORDED RIGHTS-OF-WAY, EASEMENTS, RESTRICTIVE COVENANTS OR CONDITIONS NOT OBSERVED OR SHOWN HEREON.

4) THIS LOT LIES WITHIN A SUBDIVISION THAT WAS PREVIOUSLY TIED TO THE NORTH CAROLINA GRID SYSTEM.


5) BASIS OF BEARINGS: PLAT BOOK 49 PAGES 41-43 - DATED: MAY 23, 2006

6) #4 REBAR AT ALL CORNERS, UNLESS OTHERWISE NOTED. ALL CORNERS "FOUND" or "SET" ARE FLUSH WITH THE GROUND, UNLESS OTHERWISE NOTED.

7) THE LOCATION OF UTILITIES AS SHOWN HEREON, WHETHER PUBLIC OR PRIVATE, ARE BASED ON THE LOCATION OF VISIBLE ABOVE GROUND APPURTENANCES ONLY. OTHER UTILITIES WHICH WERE NOT OBSERVED AND NOT SHOWN HERON MAY EXIST. IT IS THE OWNERS/TENANTS RESPONSIBILITY TO VERIFY THE LOCATION PRIOR TO COMMENCEMENT OF ANY CONSTRUCTION. GEOMATIC CONCEPTS, PLLC CANNOT ASSUME RESPONSIBILITY FOR MISIDENTIFICATION OR OMISSION OF UNDERGROUND UTILITIES.

8) THIS SURVEY IS OF AN EXISTING PARCEL OR PARCELS OF LAND AND DOES NOT CREATE A NEW STREET OR CHANGE AN EXISTING STREET.

9) ALL LOTS ARE SUBJECT TO A 10' DRAINAGE AND UTILITY EASEMENT ON ALL SIDES.

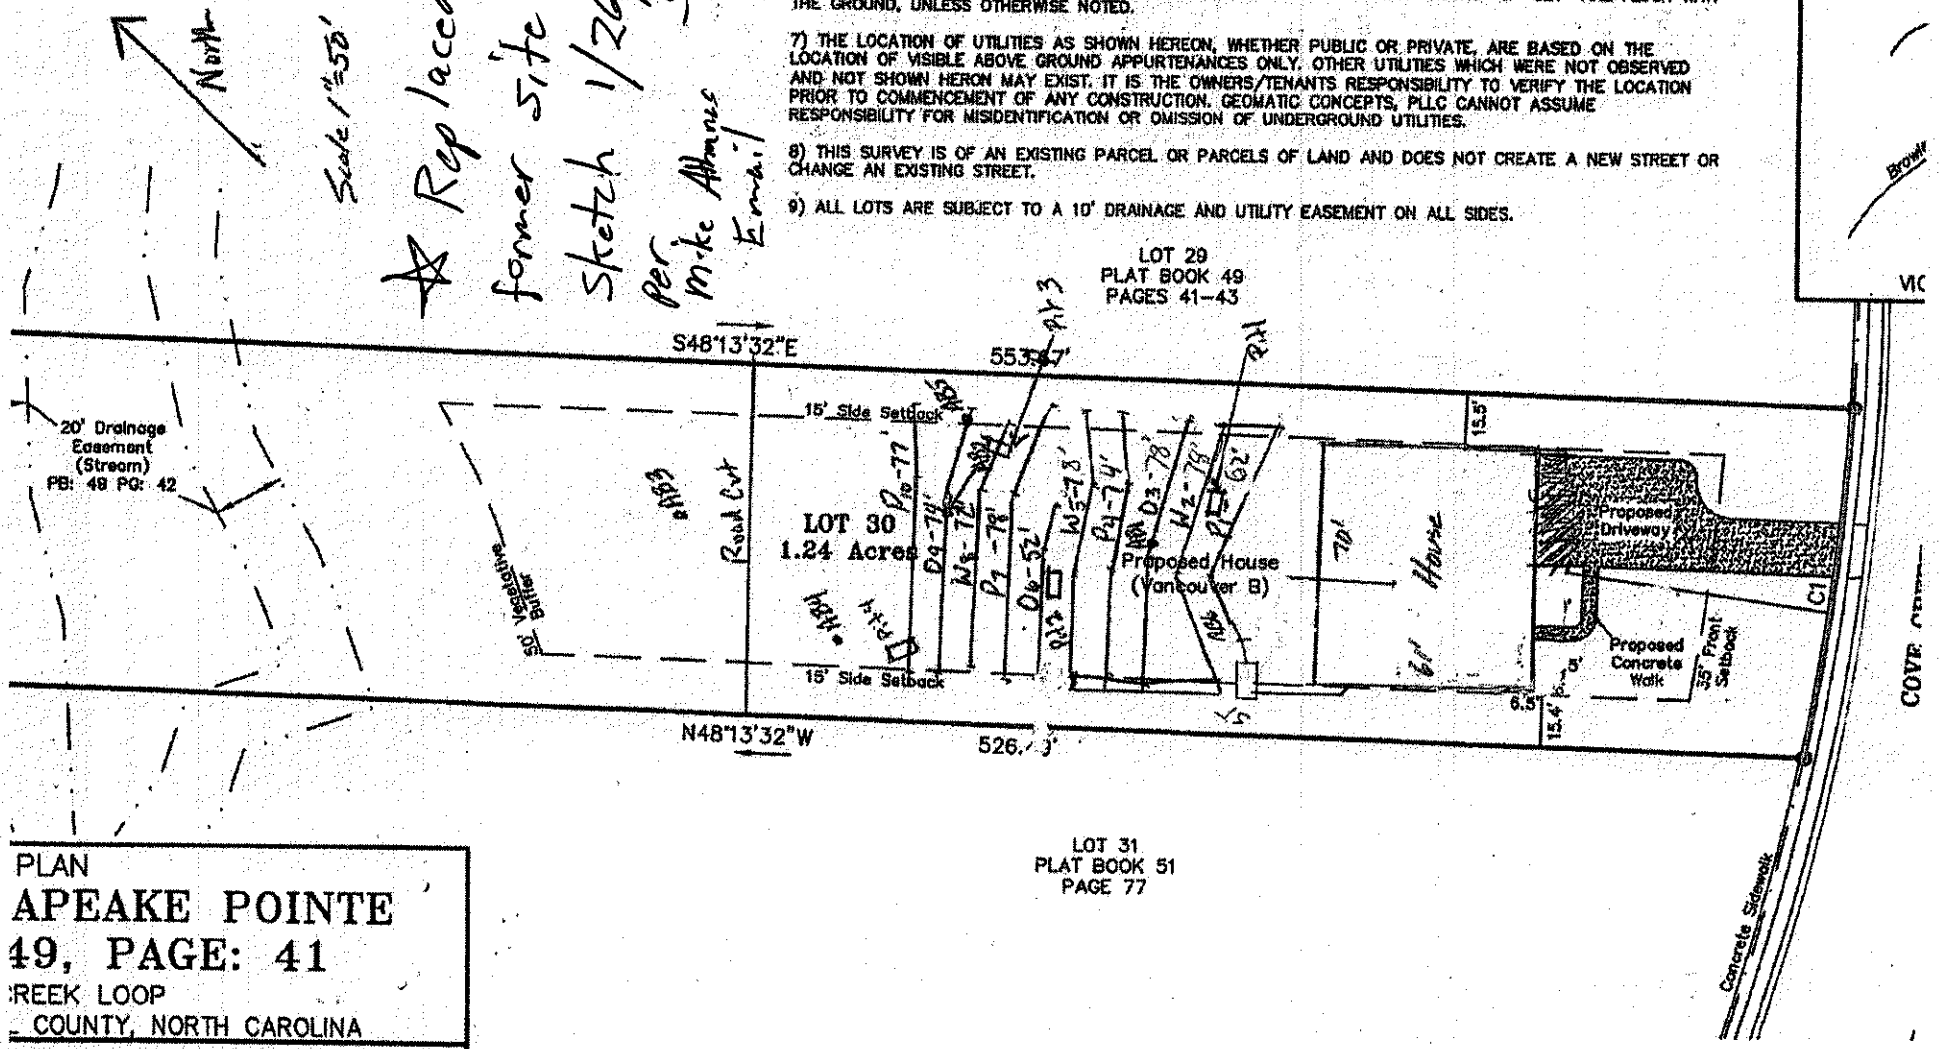

PLAN
APEAKE POINTE
49, PAGE: 41
REEK LOOP
COUNTY, NORTH CAROLINA

IDENTIAL, LLC.
FERRY ROAD
GA 30024

NCEPTS, PLLC
#: P-1031
ESVILLE, NC 28625-6896

I, JIMMY N. FAIRES, CERTIFY THAT THIS PLAT WAS DRAWN UNDER MY SUPERVISION FROM AN ACTUAL SURVEY MADE UNDER MY SUPERVISION; DEED DESCRIPTION AND/OR MAP BOOK SEE, PAGE NOTE #2; THAT THE BOUNDARIES NOT SURVEYED ARE CLEARLY INDICATED AS DRAWN FROM INFORMATION FOUND IN BOOK N/A, PAGE N/A; THAT THE RATIO OF PRECISION AS CALCULATED IS 1:10,000+; THAT THIS PLAT WAS PREPARED IN ACCORDANCE WITH THE STANDARDS OF PRACTICE FOR LAND SURVEYING IN NORTH CAROLINA (21 NCAC 56 1600); WITNESS MY ORIGINAL SIGNATURE REGISTRATION NUMBER

CURVE	RADIUS	ARC LENGTH	CHORD LEN
C1	675.00'	100.57'	100.48'

LEGEND