
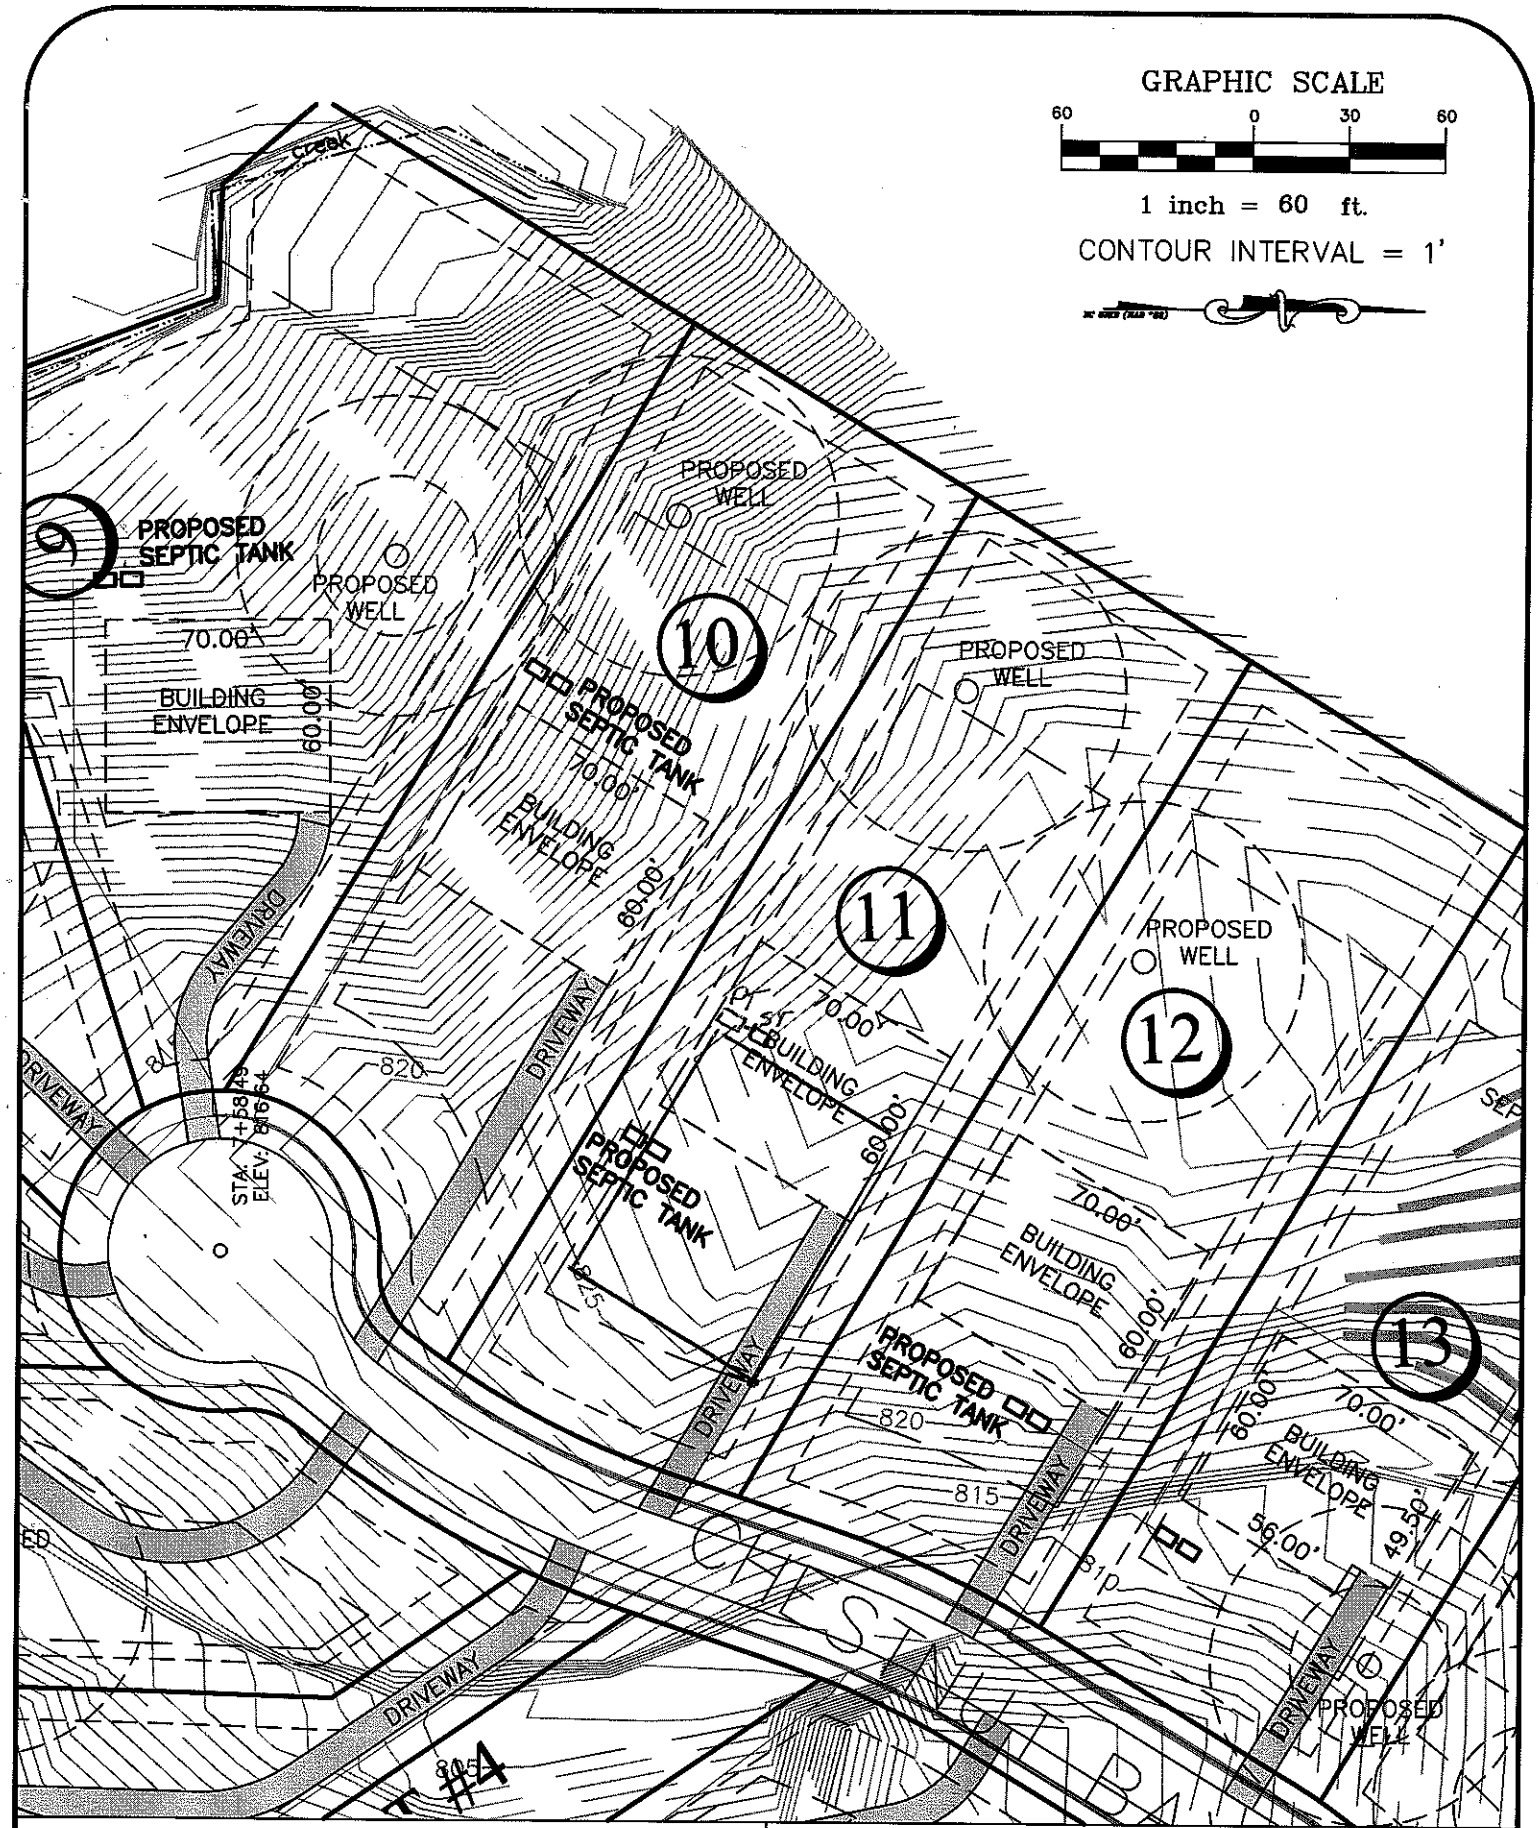


LOT 11
BEECH TREE BAY SUBDIVISION
MOORESVILLE, NC 28117

MEADE GUNNELL
engineering & surveying, p.c.
19810-A West Catawba Avenue
Cornelius, N.C. 28031
704-655-7290 704-655-7291 (fax)

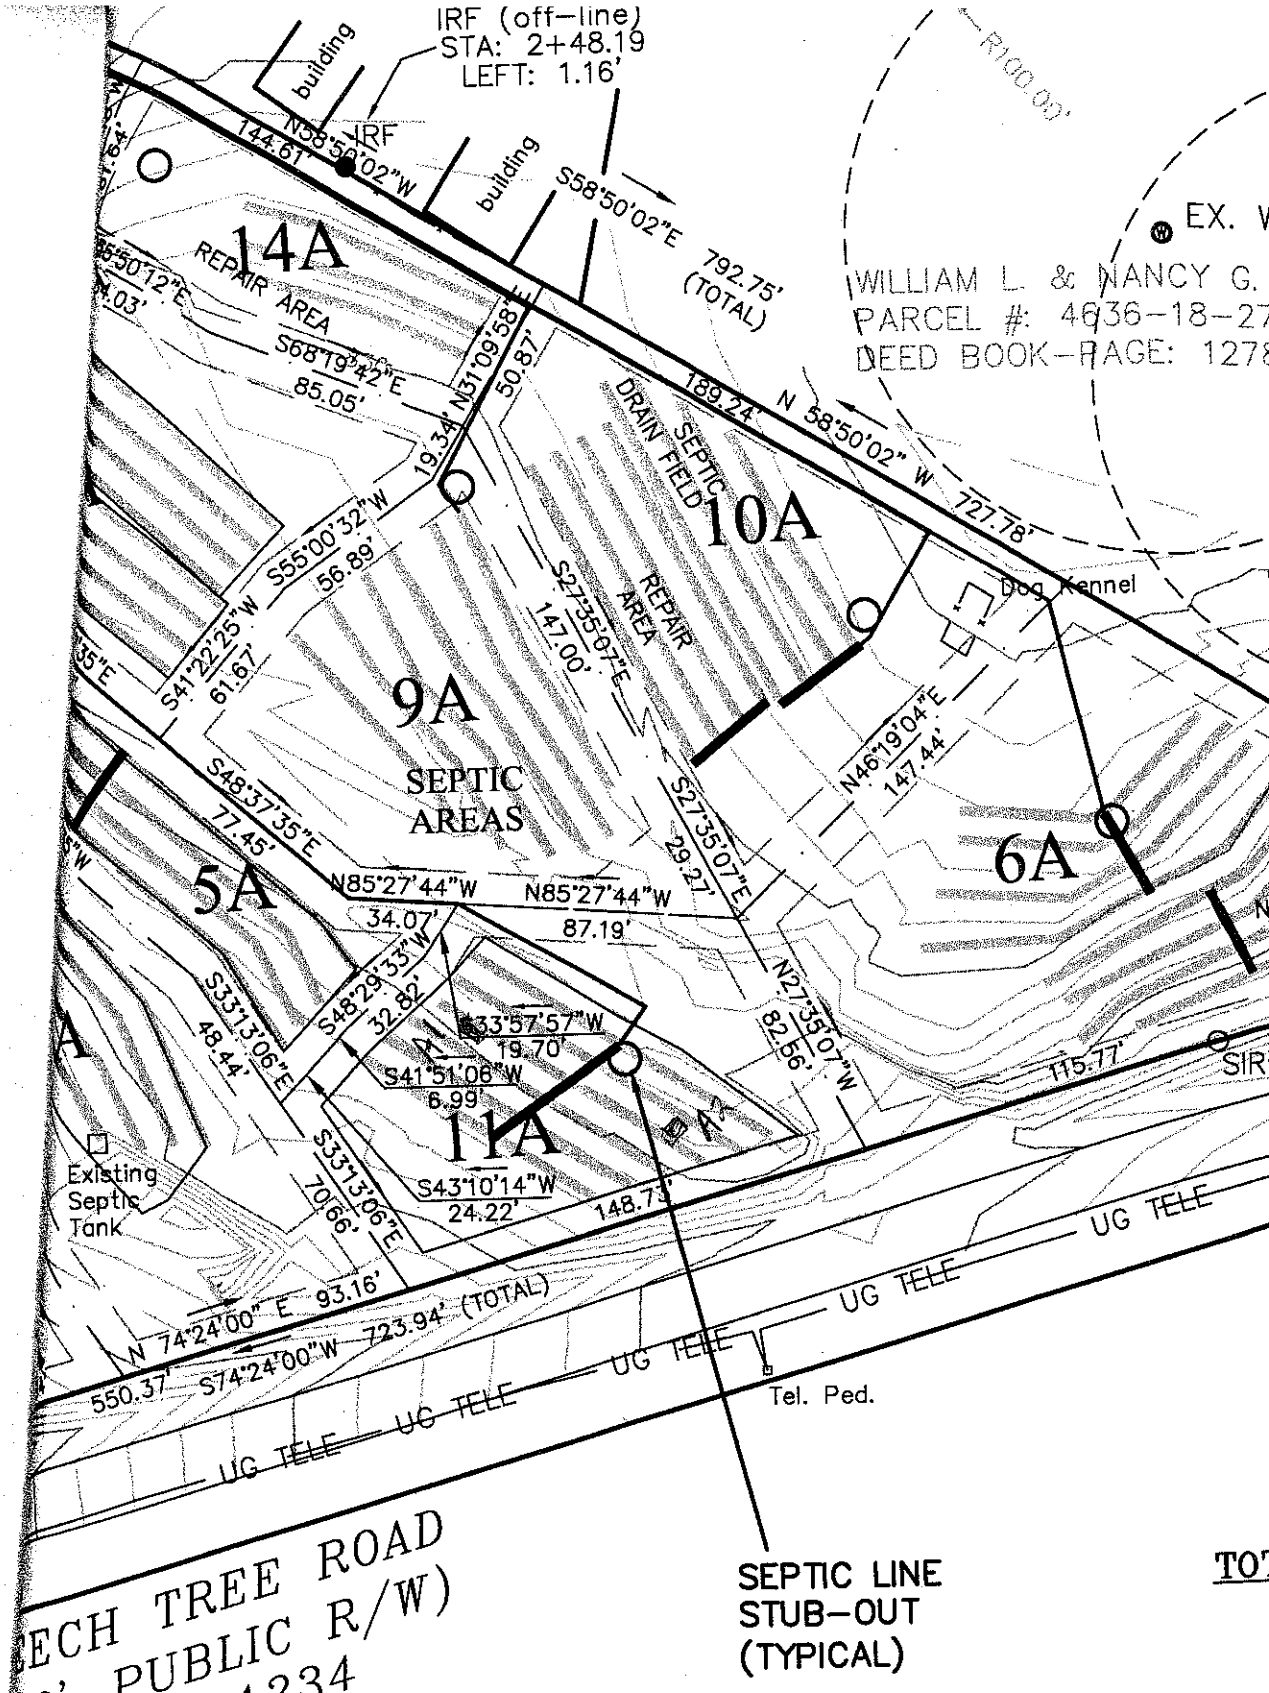

SEPTIC LINE COLOR LEGEND

1 – RED/YELLOW

2 – RED