
SITE DEVELOPMENT PLAN

PLAT NORTH (MB 22 P 124)

PREPARED BY:

DELTA LAND SERVICES, INC.
6033 FLORENCE AVENUE, SUITE 100
CHARLOTTE, NORTH CAROLINA 28212
(704) 536-6190

SCALE: 1" = 30'

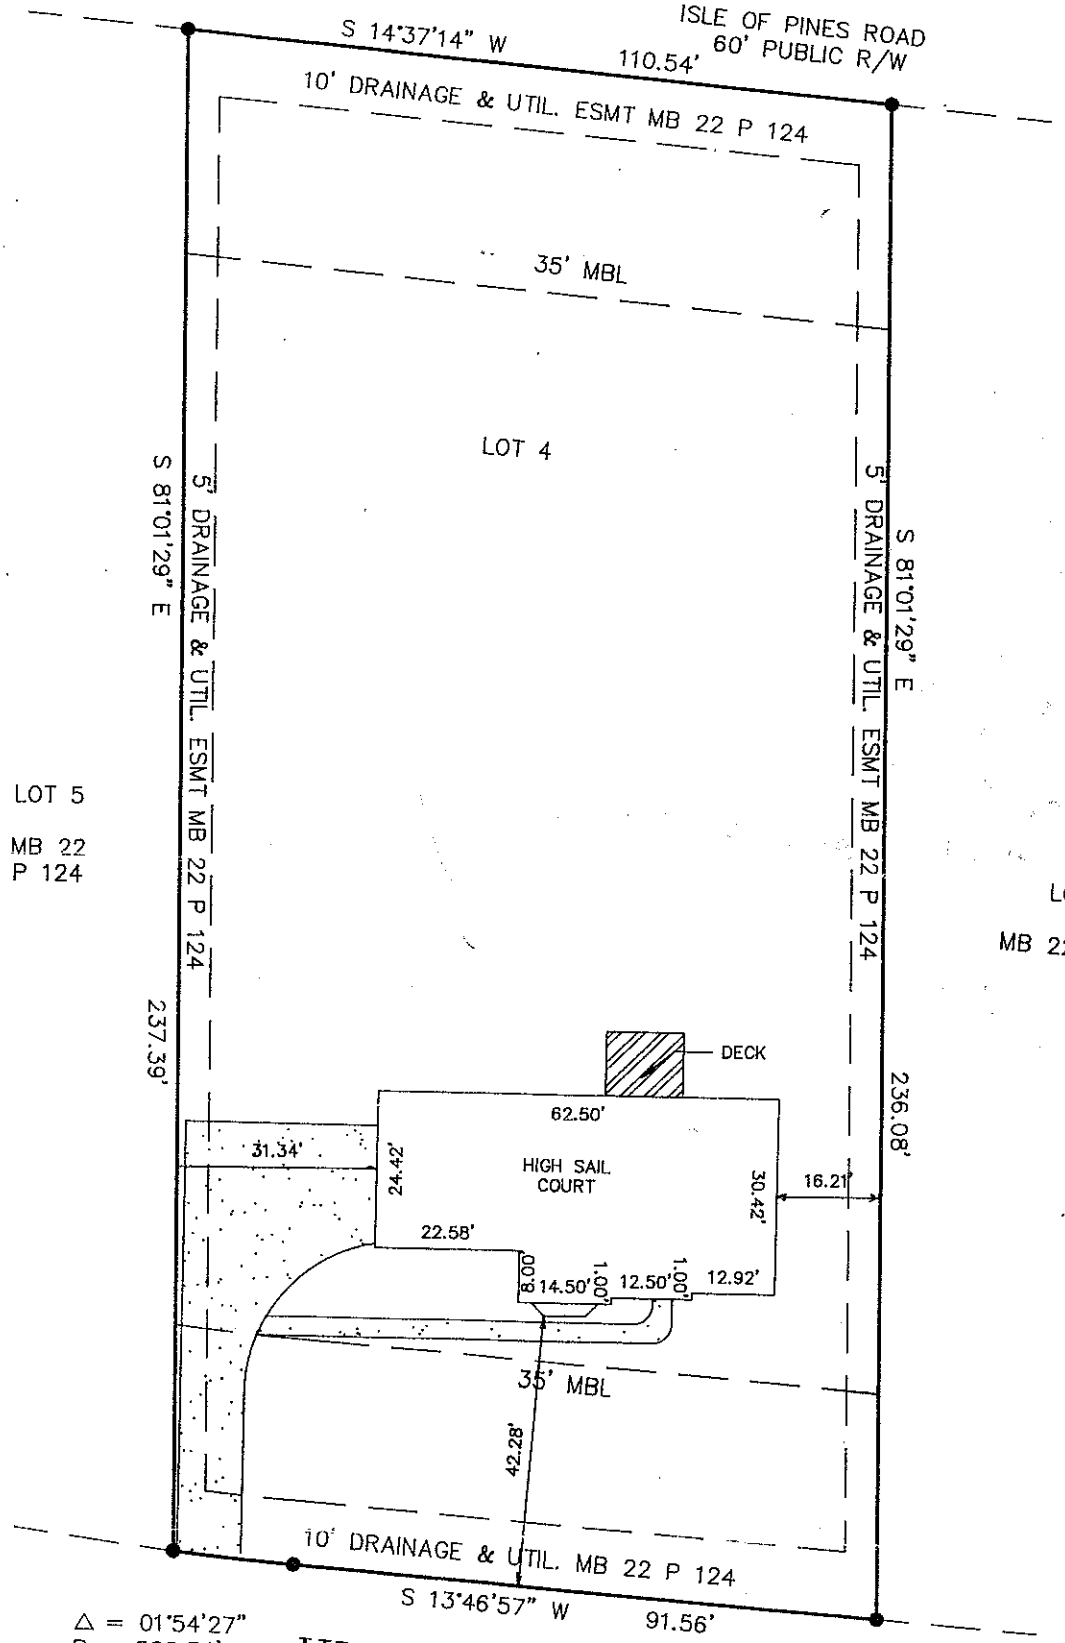

Δ = 01°54'27"
R = 566.54'
T = 9.43'
L = 18.86'
C = 18.86'
CH = S14°44'10"W

HIGH SAIL COURT

40' PUBLIC R/W