SITE DEVELOPMENT PLAN


PLAT(MB 22 P 124)

PREPARED BY:

DELTA LAND SERVICES, INC.
6033 FLORENCE AVENUE, SUITE 100
CHARLOTTE, NORTH CAROLINA 28212
(704) 536-6190

SCALE; 1" = 30'

ISLE OF PINES ROAD
60' PUBLIC R/W

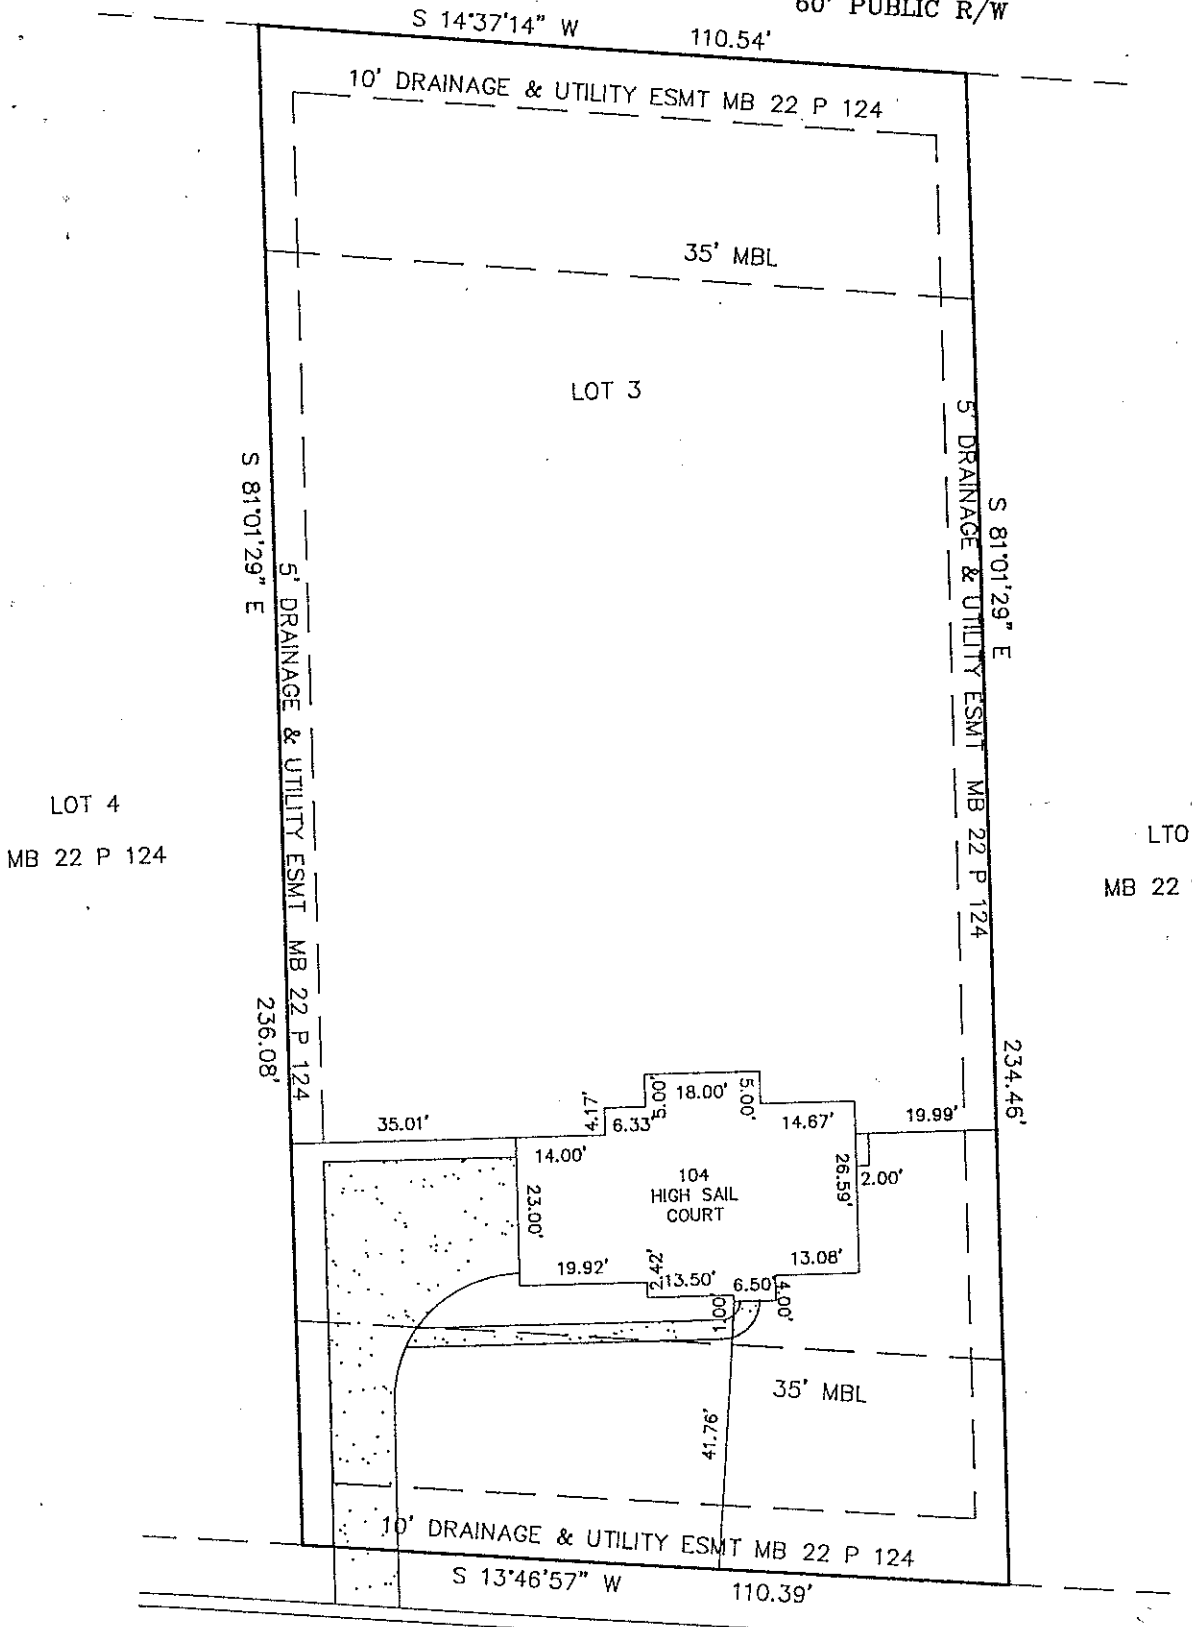

HIGH SAIL COURT
40' PUBLIC R/W