
LINE	DIRECTION	DISTANCE
L1	S 53°21'05" W	5.69'
L2	S 40°32'02" W	42.73'
L3	S 23°25'21" W	39.72'
L4	S 27°02'58" W	18.65'

LAKE NORMAN

SCALE: 1" = 40'

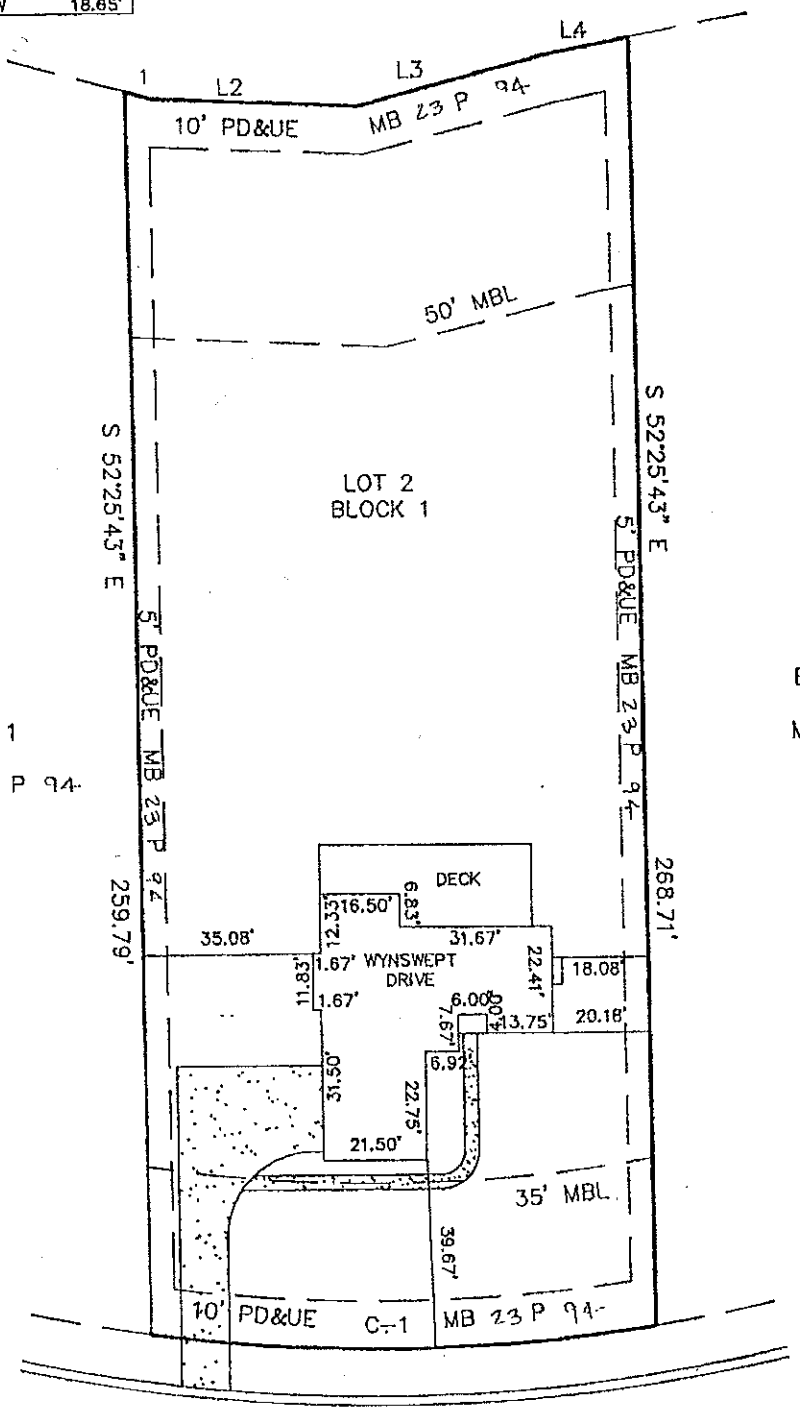

WYNSWEPT DRIVE

45' PUBLIC R/W

CURVE	RADIUS	LENGTH	CHORD	BEARING
C-1	352.50'	105.39'	105.00'	S 37°19'51" W

NOT FOR RECORDATION, CONVEYANCES OR SALES

Subdivision NORTH SHORE II PHASE I MAP 1 OF 2 County Iredell

Address 103Wynswept Drive

Lot 2 Block 1 Plan Chadwick (Left) X (Right) ___ Elevation A

Patio ___ Deck X Fireplace X Garage (1 Car) ___ (2 Car) X Brick Front FULL Basement ___

Crawl X Slab ___ Fully Fenced Rear Yard ___ Other Side Entry

REVISED: Model Change DWN: MJD CKD: DAS DATE: 8 / 19 / 93