
SITE DEVELOPMENT PLAN

PREPARED BY:

DELTA LAND SERVICES, INC.
6033 FLORENCE AVENUE, SUITE 100
CHARLOTTE, NORTH CAROLINA 28212
(704) 536-6190

NS57

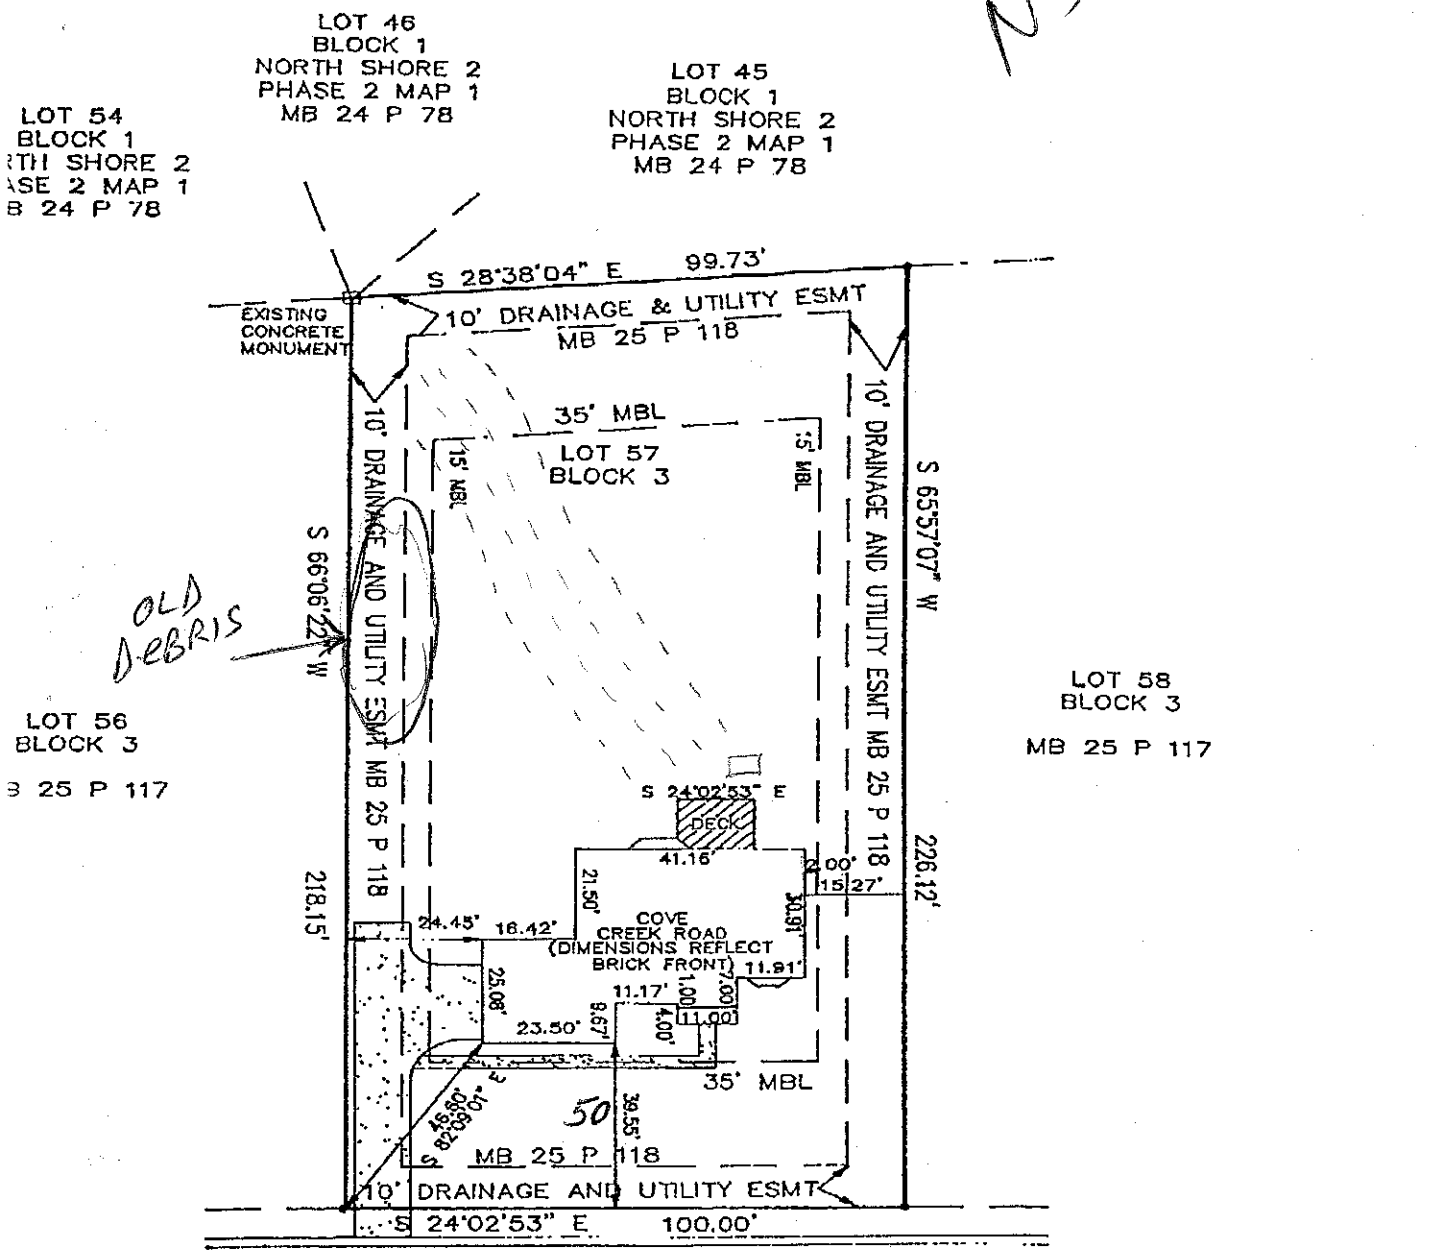

COVE CREEK ROAD

50' PUBLIC R/W

SCALE: 1" = 40'

NOT FOR RECORDATION, CONVEYANCES OR SALES

NORTH SHORE II PHASE III MAP 1 OF 2 County Iredell
Cove Creek Road Owner Robert Ingraham Homes
Block 3 Plan Bickett (Left) Side (Right) Elevation A