
NS 76

SITE DEVELOPMENT PLAN

PREPARED BY:

DELTA LAND SERVICES, INC.

6033 FLORENCE AVENUE, SUITE 100
CHARLOTTE, NORTH CAROLINA 28212
(704) 536-6190

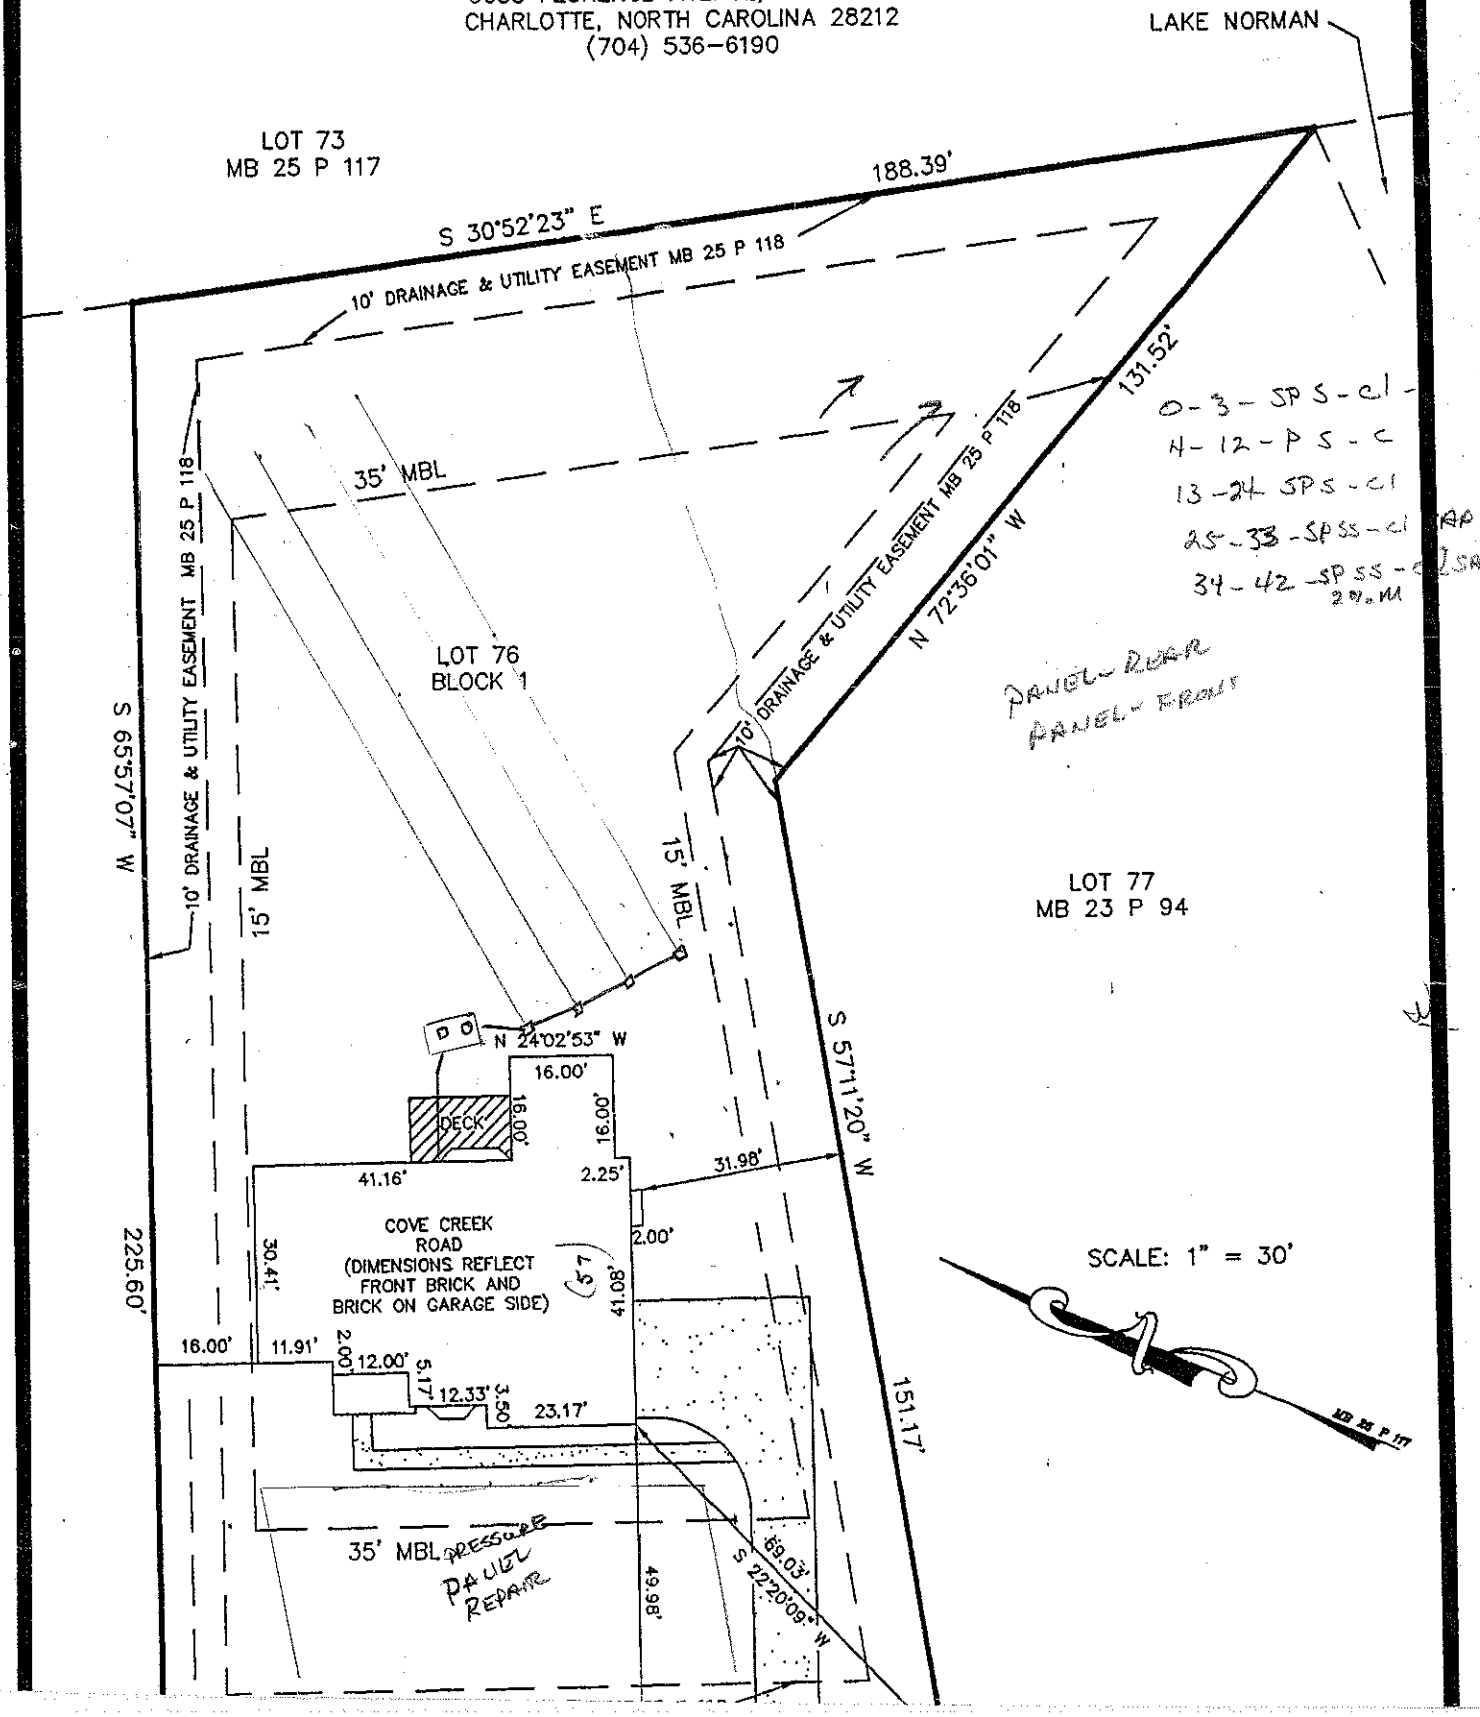

0-3-SPS-cl
4-12-PS-C
13-24 SPS-cl
25-33-SPSS-cl
34-42-SPSS-cl

PANEL-REAR
PANEL-FRONT

PRESSURE
PANEL
REPAIR