

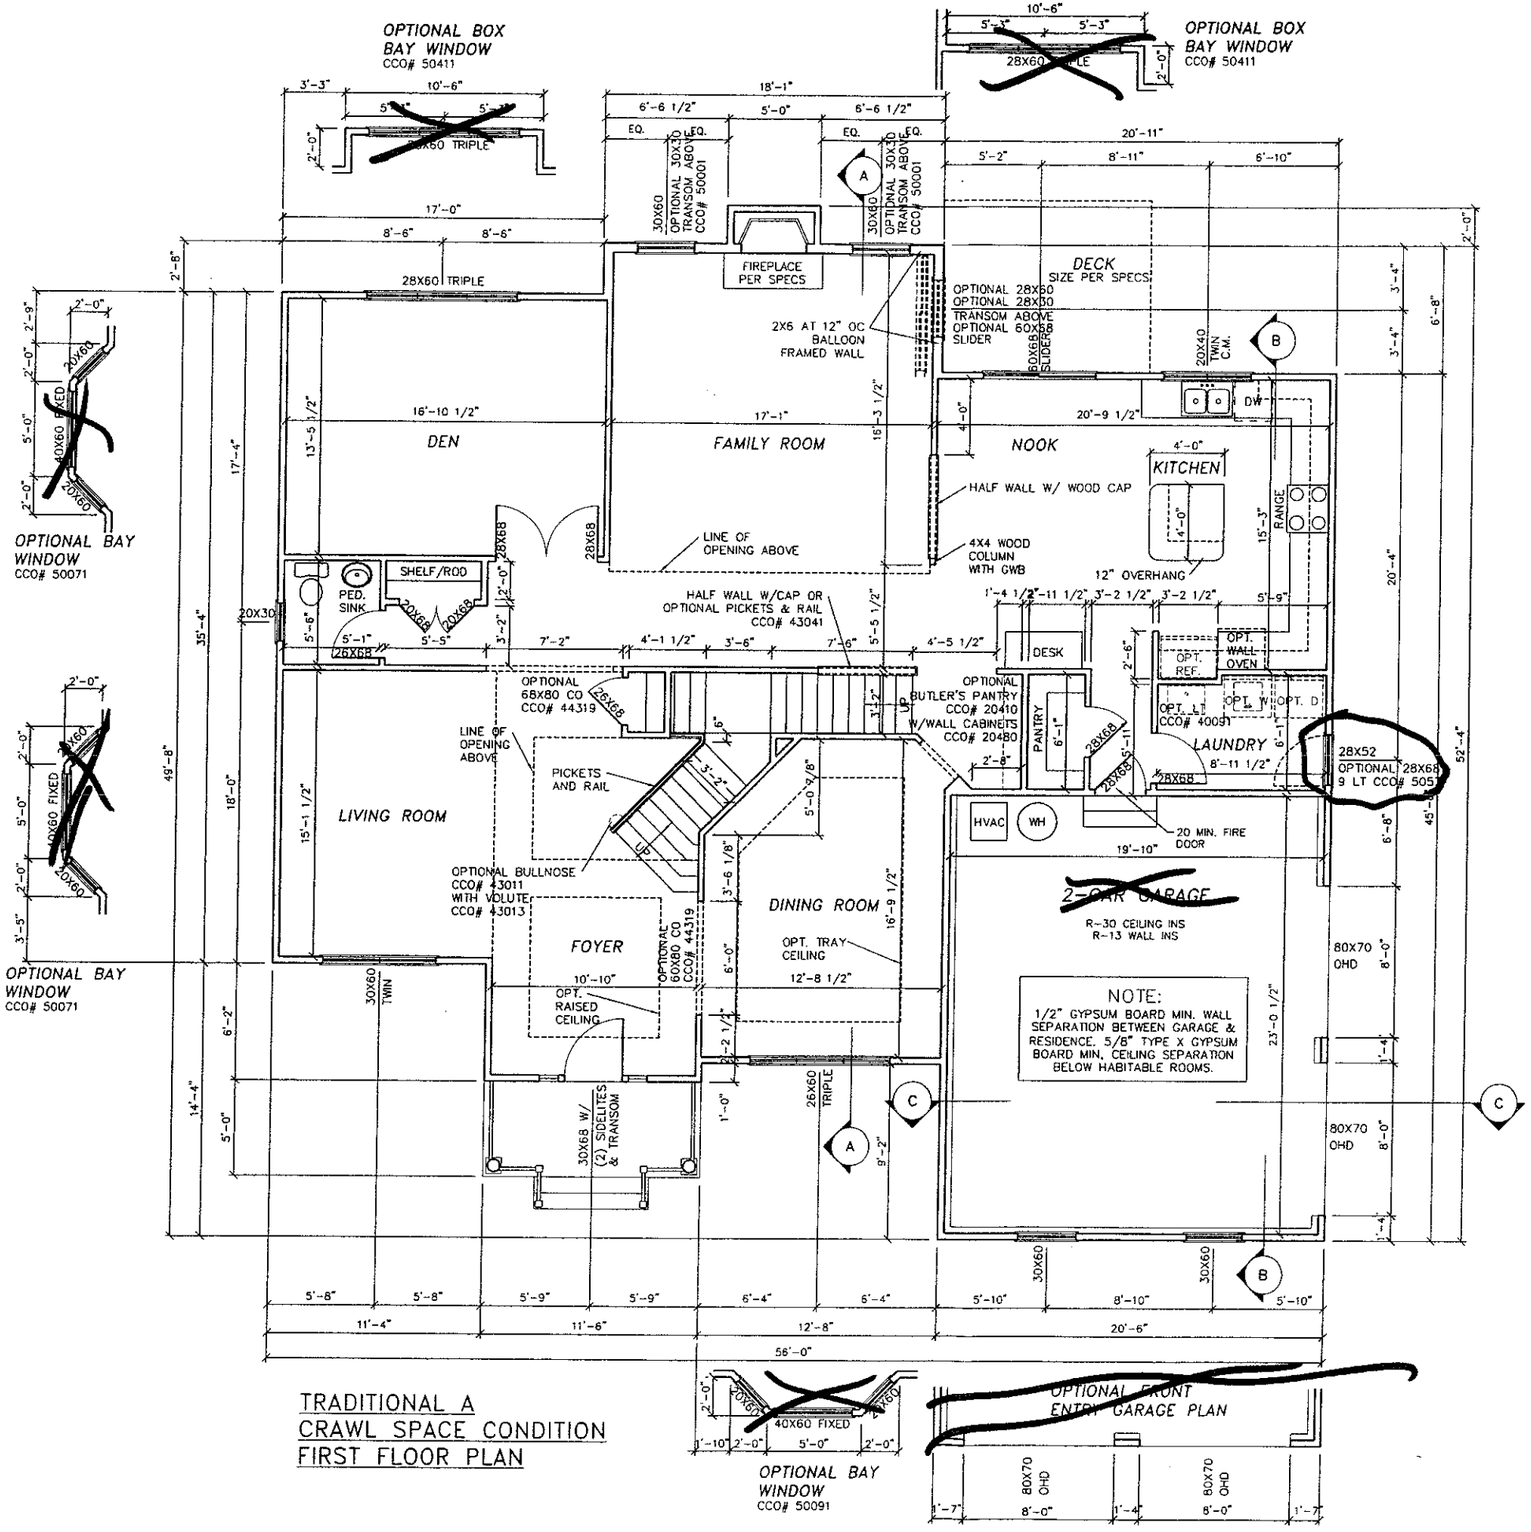


TRADITIONAL A
CRAWL SPACE CONDITION
FIRST FLOOR PLAN

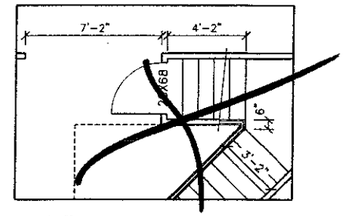

OPTIONAL STAIR TO
BASEMENT DETAIL

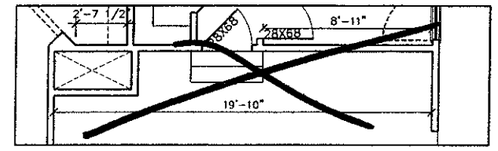

FIRST FLOOR PLAN
BASEMENT CONDITION

HANDRAILS & PICKETS: 36" HIGH HANDRAILS @ ALL STAIRS. 36" RAILING @ ALL BALCONIES. PICKETS SPACED TO NOT ALLOW A 4" SPHERE TO PASS THROUGH.

STAIR RISERS NOT TO EXCEED 8 1/4" PER CODE. TREADS TO BE 9" MIN. WITH 1" NOSING.


CHARLOTTE
COREMODEL

ORLEANS HOMEBUILDERS
Building Trust Since 1918


CHALFONT

SCALE: 1/8"=1 FT

PAGE: 8

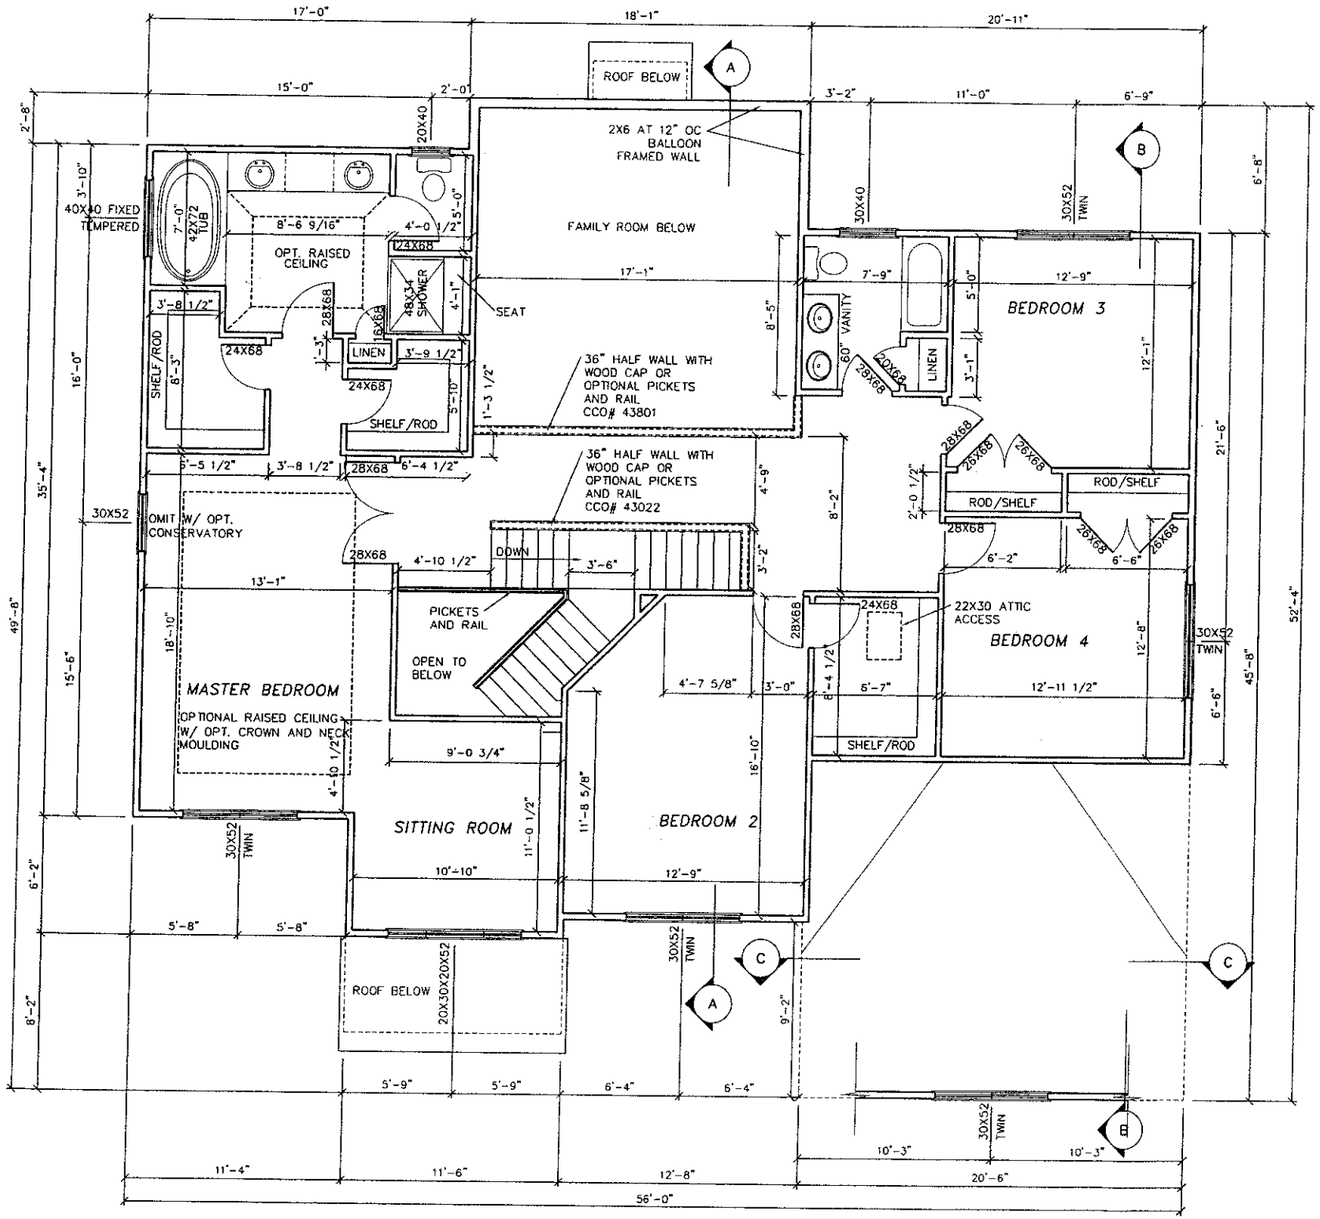

TRADITIONAL A
SECOND FLOOR PLAN

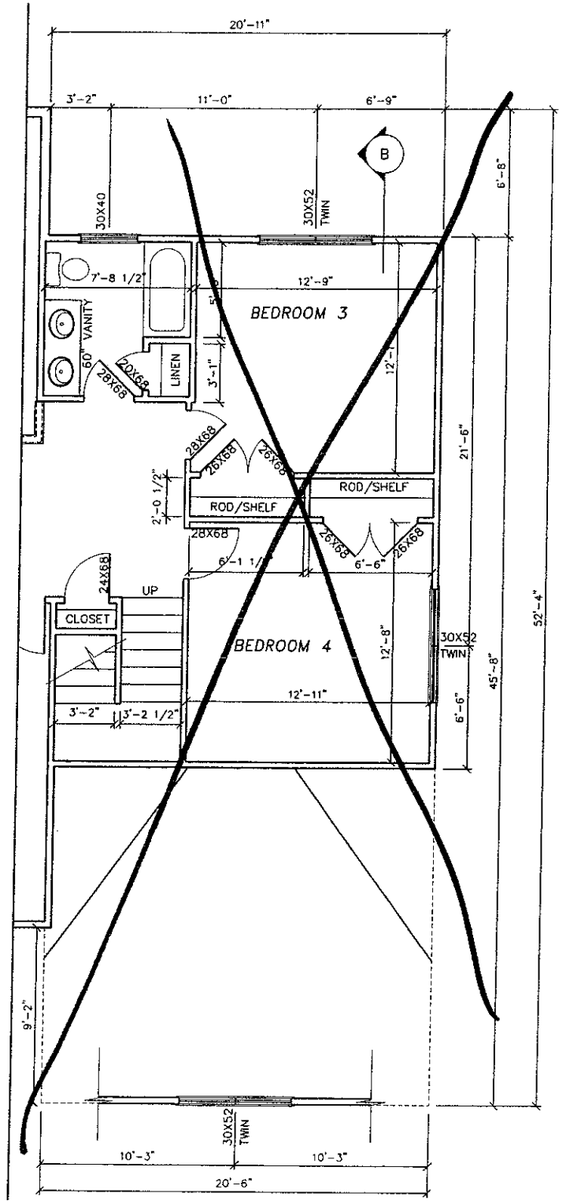

TRADITIONAL A W/
OPTIONAL WALK-UP ATTIC
SECOND FLOOR PLAN

HANDRAILS & PICKETS:
36" HIGH HANDRAILS @ ALL STAIRS. 36" RAILING @ ALL BALCONIES. PICKETS SPACED TO NOT ALLOW A 4" SPHERE TO PASS THROUGH.

STAIR RISERS NOT TO EXCEED 8 1/4" PER CODE. TREADS TO BE 9" MIN. WITH 1" NOSING.

CHARLOTTE
COREMODEL

ORLEANS
Building Trust Since 1968

CHALFONT

SCALE: 1/8"=1 FT

PAGE: 11