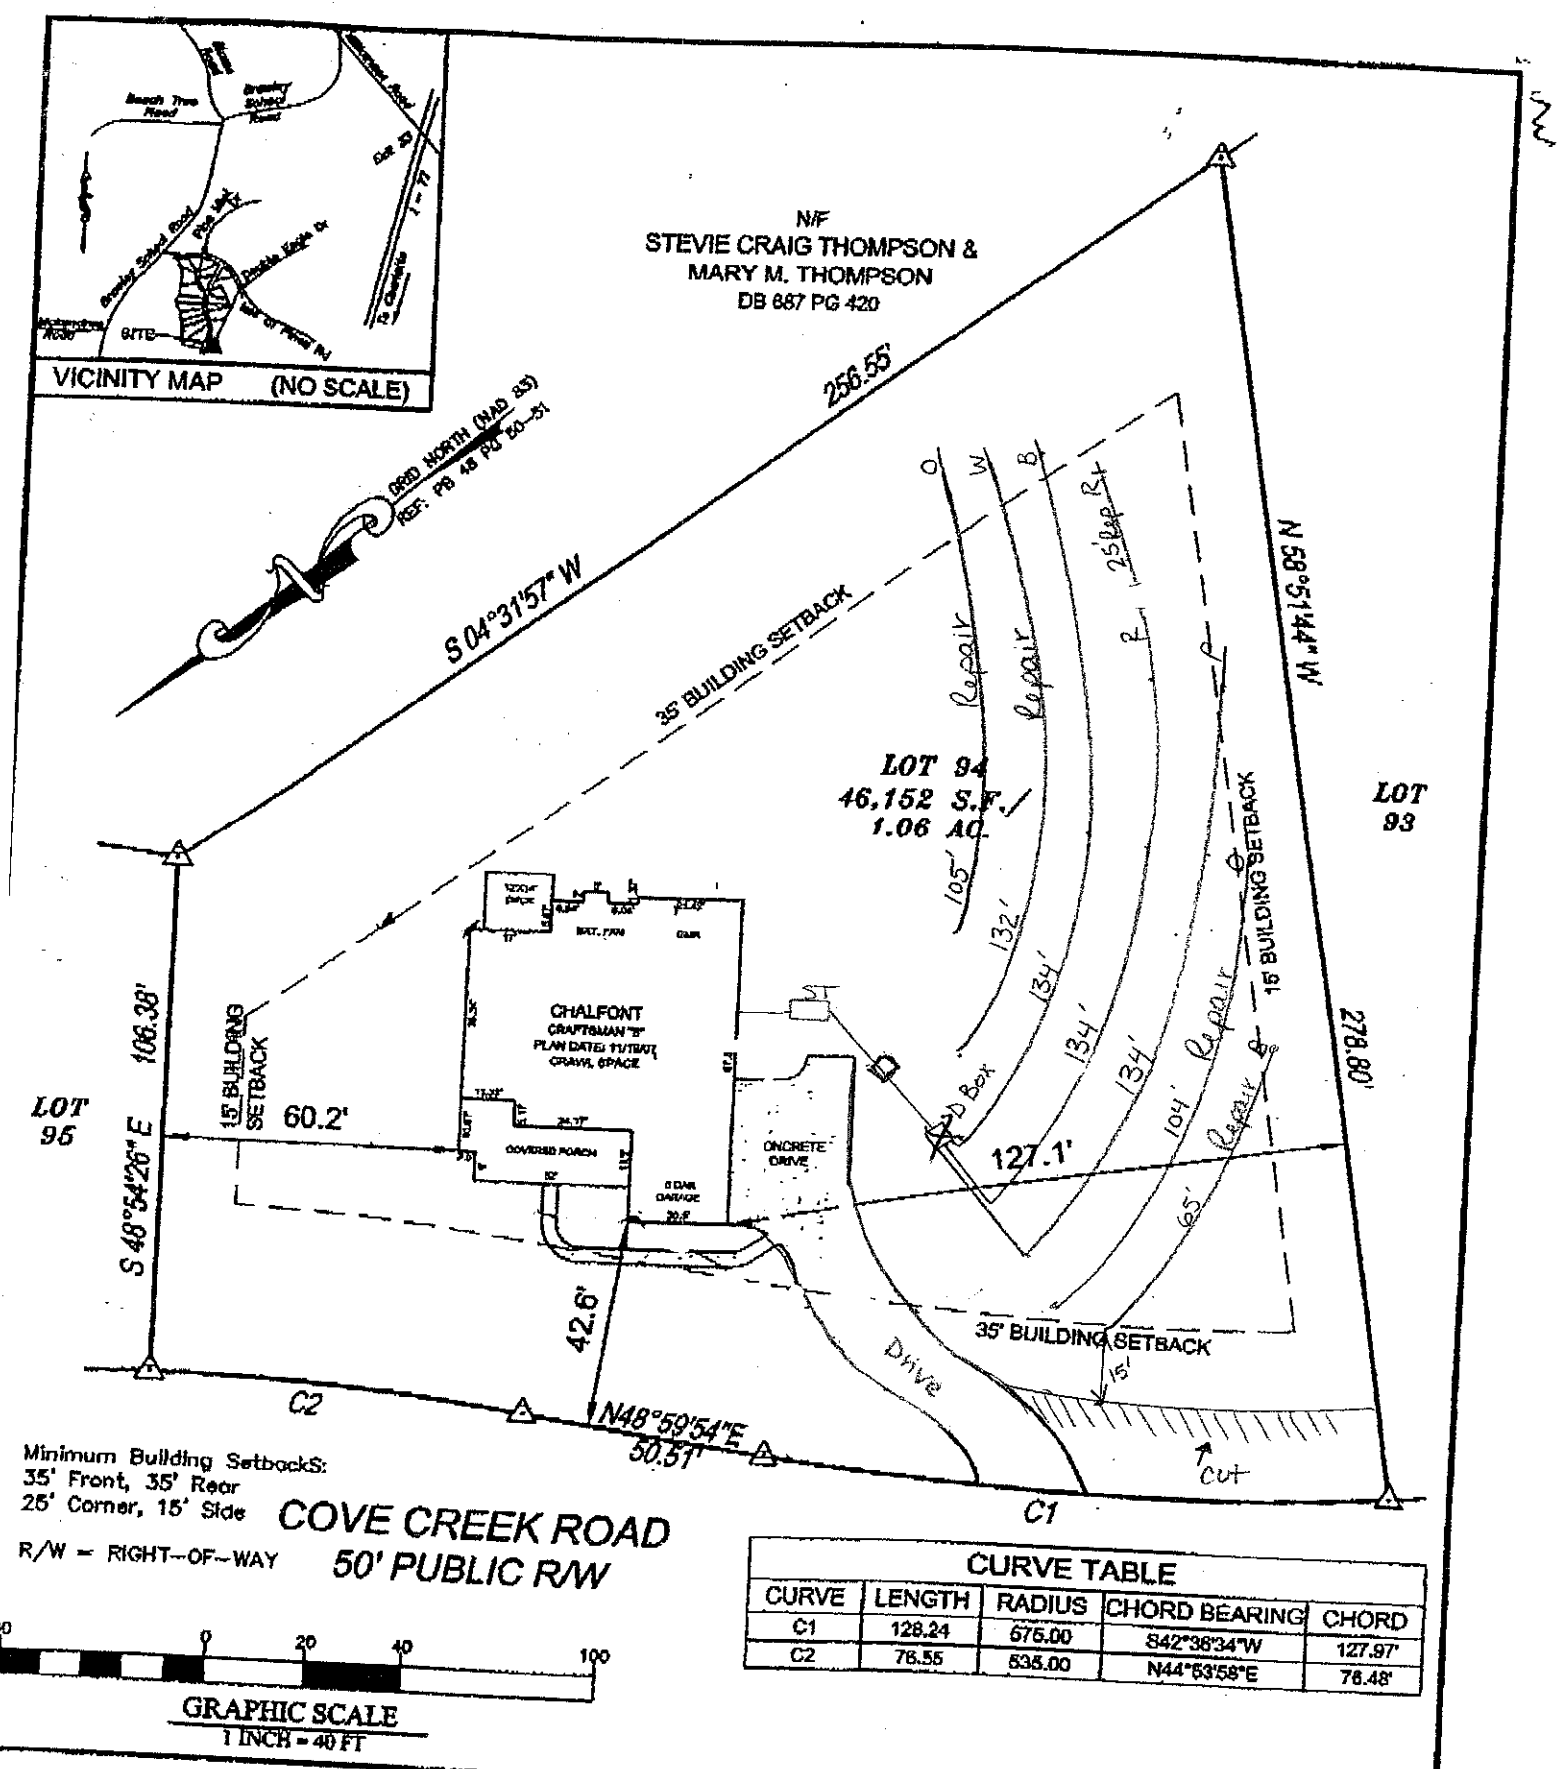


CURVE TABLE				
CURVE	LENGTH	RADIUS	CHORD BEARING	CHORD
C1	128.24	675.00	S42°38'34"W	127.97'
C2	76.55	535.00	N44°53'58"E	76.48'

EXHIBIT PLAN

TAYLOR WISEMAN & TAYLOR
ENGINEERS ▮ SURVEYORS ▮ SCIENTISTS
SUBSURFACE UTILITY ENGINEERS
700 FOREST POINT CIR., SUITE 116., CHARLOTTE, NC 28273
PHONE (704) 527-2535 FAX (704) 527-2537

CHESAPEAKE POINT, PHASE I
DAVIDSON TOWNSHIP, IREDELL COUNTY, NC

LOT 94
COVE CREEK ROAD

SCALE: 1" = 50' | DATE: APRIL 29, 2008 | FILE: 70425.0013.00
DRAWN BY: GAP