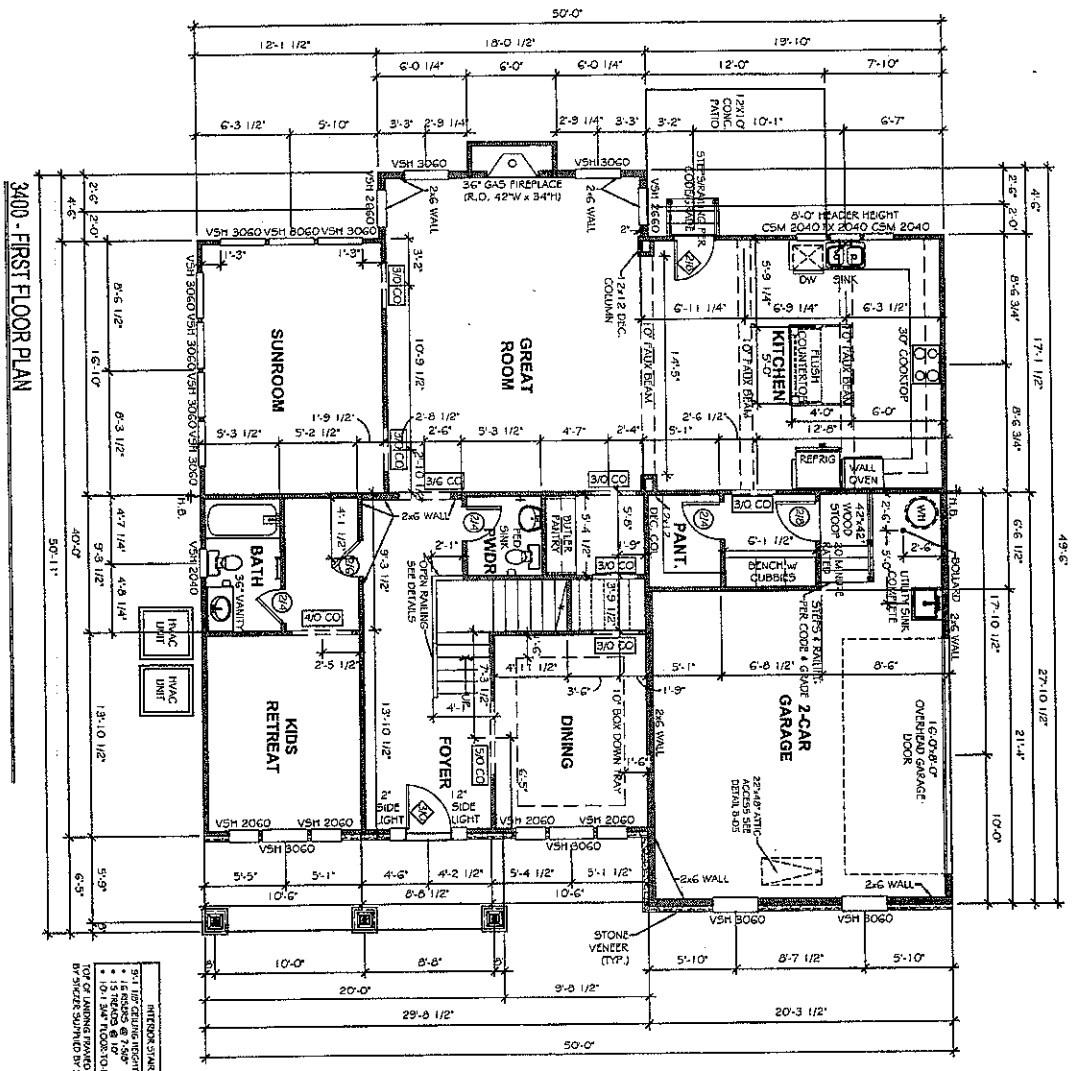


52'


Acknowledgement of Plans Submittal ONLY!

Date 6/9/16

Date 6-13-16

6-8-16

SHEET: A2.1	DRAWN BY: TJD DATE: 5.4.16 SCALE: 3/16"=1'-0" CHECKED BY: J.C.	DRAKE 3400 IREDELL	ROCKRIDGE POINT LOT # 29	TrueHomes IT'S ALL ABOUT U 2649 Brekon Ridge Centre Dr. Suite 104 Monroe, N.C. 28110 704-226-9486

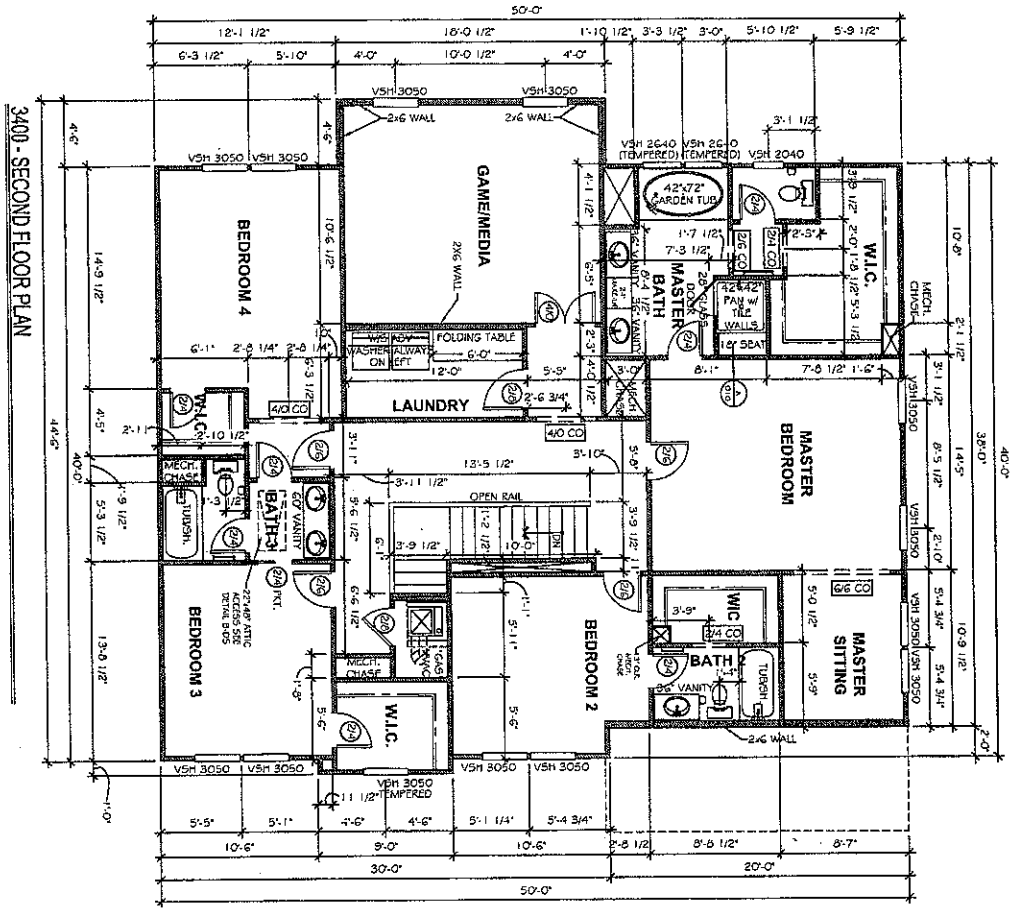

Acknowledgement of Plans Submittal ONLY!

_____ Date _____

_____ Date 6-13-16

SHEET: A2.2	DRAWN BY: T/D DATE: 5.4.16 SCALE: 3/16"=1'-0" CHECKED BY: J.O.	DRAKE 3400 IREDELL	ROCKRIDGE POINT LOT # 29	TrueHomes IT'S ALL ABOUT U 2649 Brekon Ridge Centre Dr. Suite 104 Monroe, N.C. 28110 704-226-9486