
Acknowledgement Of
Plans Submitted
2/21/08

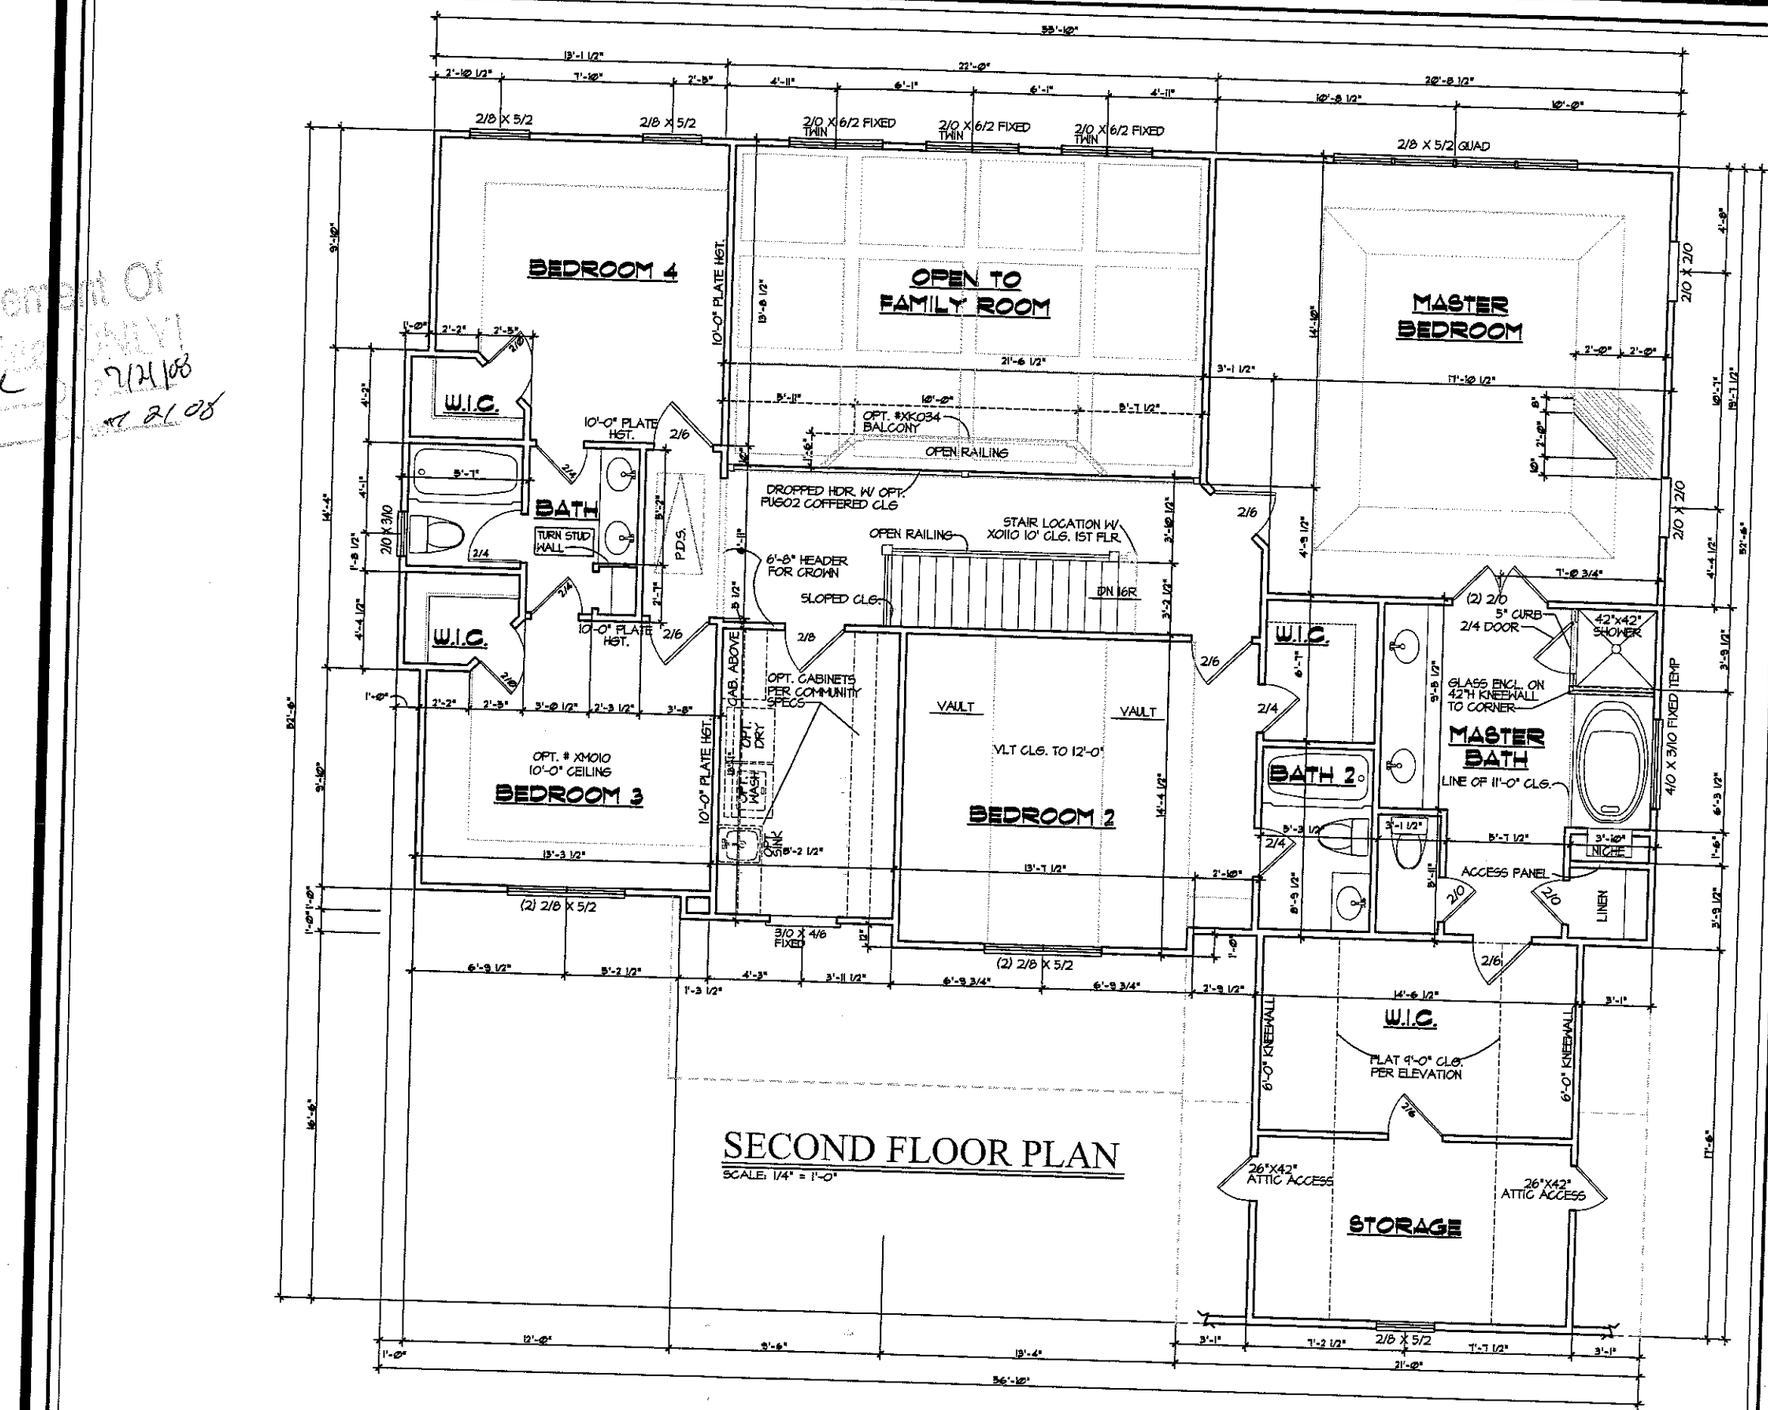

Chesapeake Fine Homes

Crowe Design & Associates
P.O. Box 1346 Cornelius, NC. 28031 (704) 895-4584

LOT #101 CHESAPEAKE POINTE
Biltmore
MOORESVILLE, NORTH CAROLINA

⚠1 JUNE 6, 2008

SECOND LEVEL FLOOR PLAN

A5.0