
DAS DON ALLEN & ASSOCIATES, P.A.
ENGINEERING * SURVEYING * PLANNING
Rt 7 BOX 293 * MOORESVILLE, N.C. 28115 * (704) 664-7029

I, certify that this map was drawn under my supervision from an actual survey made under my supervision recorded in deed book_____, page_____, and/or plat book 21, page 41, that the ratio of precision is 1':10,000, that this map was prepared in accordance with the General Statutes of North Carolina Chapter 89C. my hand and seal on the 4, day of JANUARY, A.D. 19 94

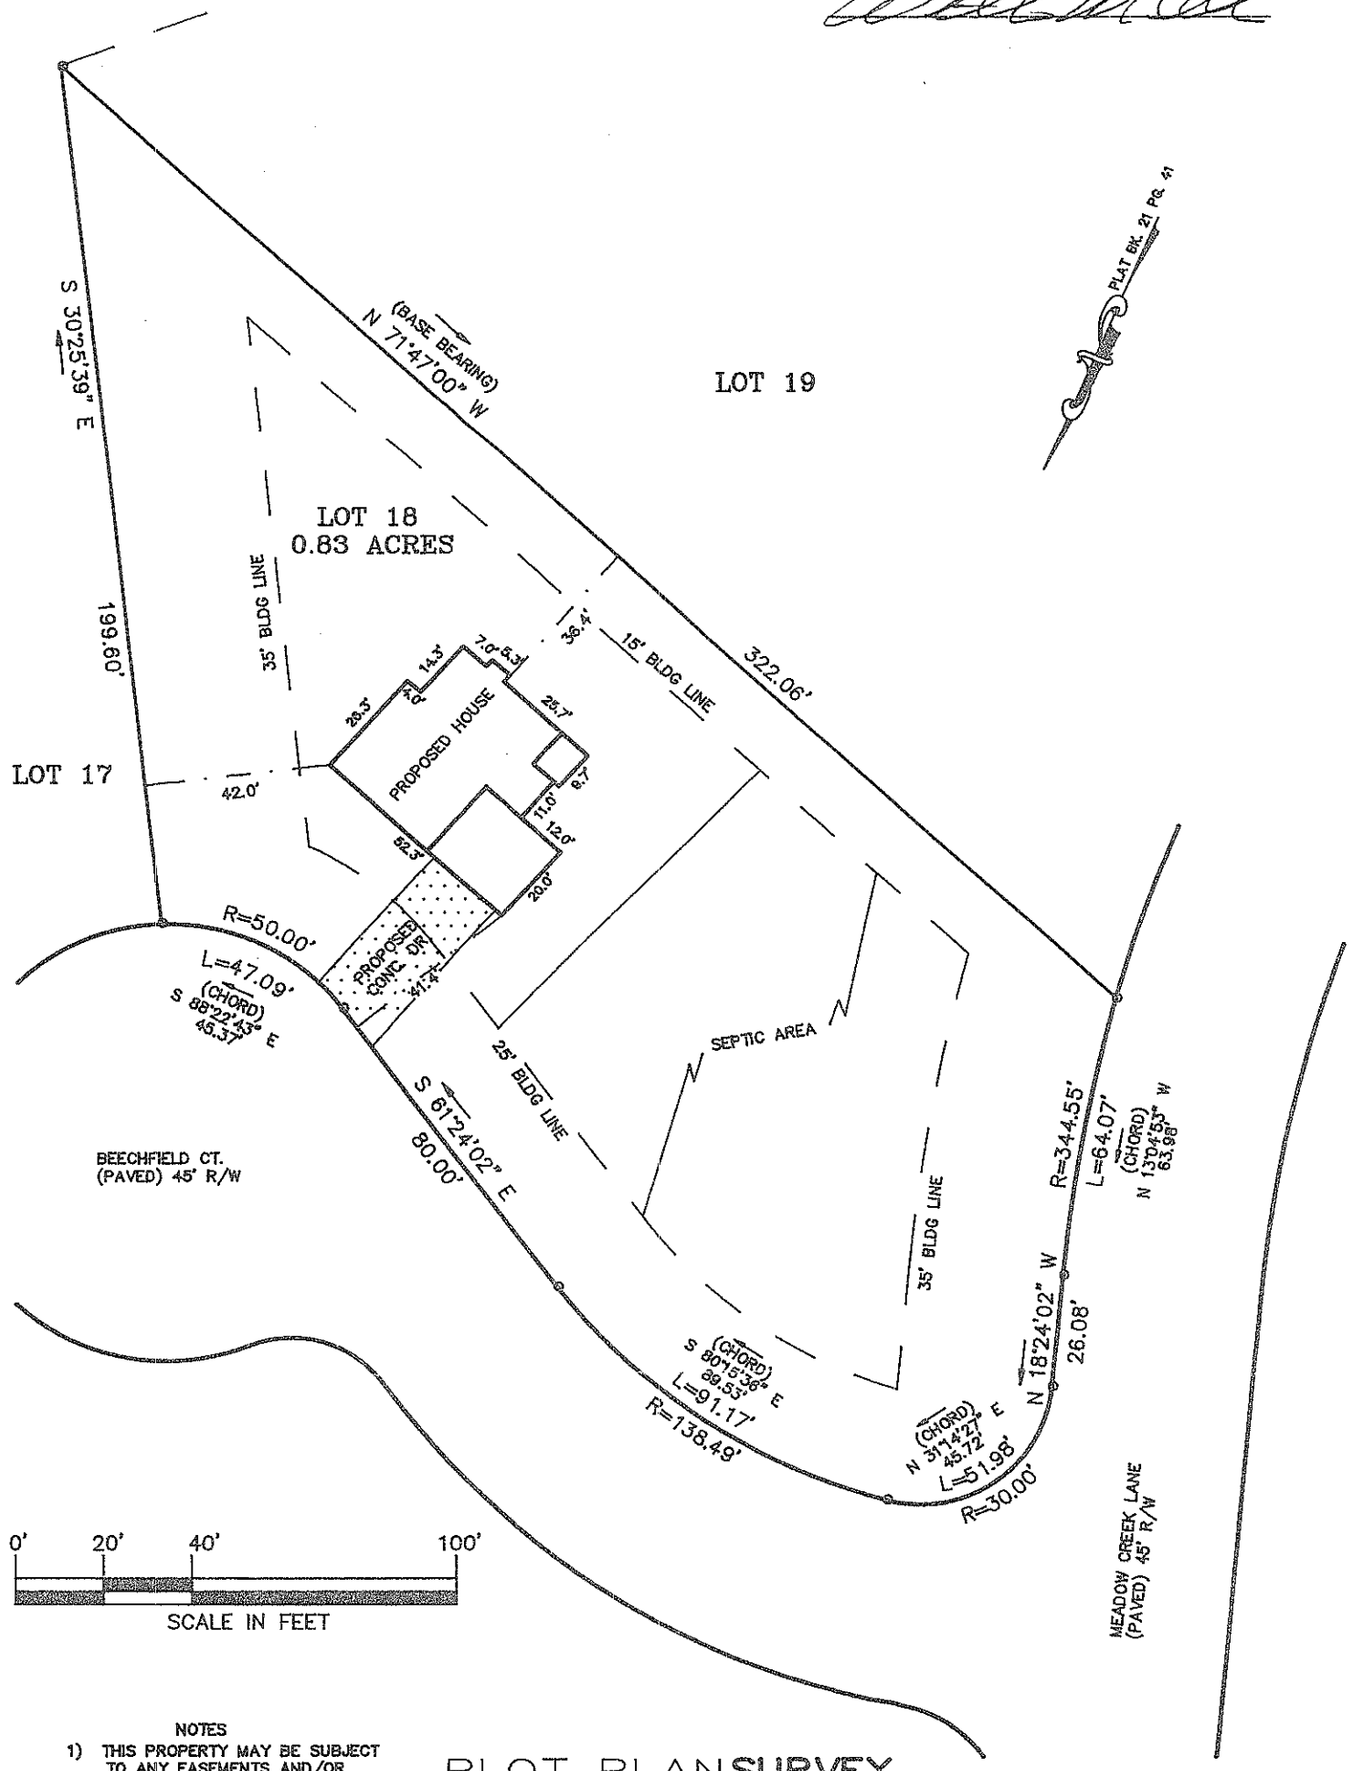

NOTES
1) THIS PROPERTY MAY BE SUBJECT TO ANY EASEMENTS AND/OR RIGHTS OF WAY OF RECORD.
2) ACREAGE COMPUTED BY THE COORDINATE METHOD.
3) UNDERGROUND POWER

PLOT PLAN SURVEY

OF

LOT 18 SPRINGFIELD SUBDIVISION

SCALE 1" = 40'

DAVIDSON TWSP., IREDELL CO., N.C.

ACQUIRED BY: NEW HOMES BY BREWER

FILE:

TAX MAP NO: