
DAS DON ALLEN SURVEYORS, INC.

Rt 7 BOX 293 * MOORESVILLE, N.C. 28115 * (704) 664-7029

THIS IS TO CERTIFY THAT ON THE 28TH DAY OF AUGUST, 19 89, I SURVEYED THE PROPERTY SHOWN ON THIS PLAT, AND THAT THE TITLE LINES AND THE WALLS OF THE BUILDINGS ARE SHOWN HEREON.

NORTH CAROLINA L-2489

SIGNED _____
DONALD RAY ALLEN, RLS

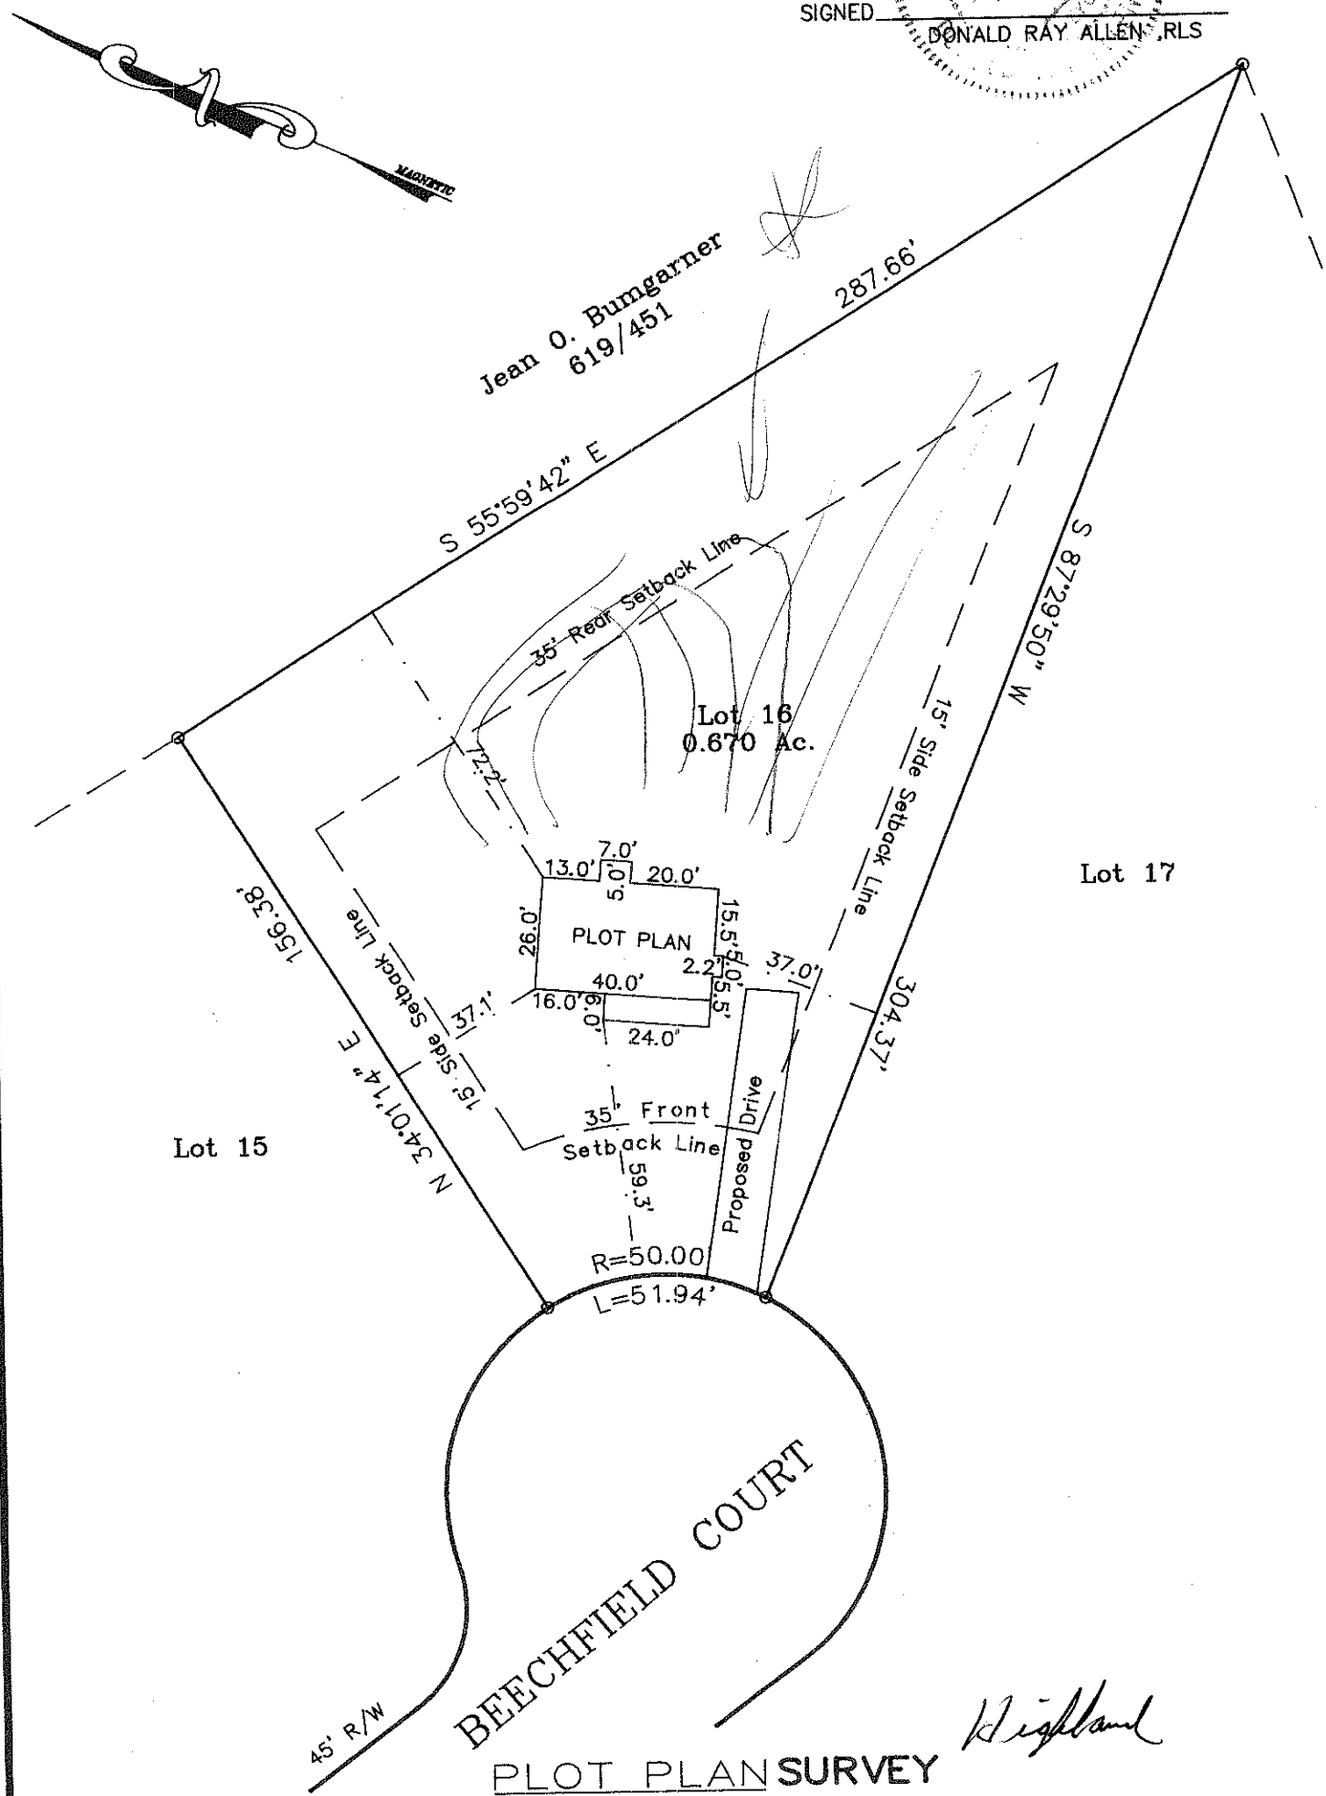

PLOT PLAN SURVEY

OF

LOT 16 SPRINGFIELD SUBDIVISION

SCALE 1" = 40' DAVIDSON TOWNSHIP, IREDELL COUNTY, N.C.

THE PROPERTY OF NEW HOMES BY BREWER

MAP RECORDED IN BOOK _____ AT PAGE _____ DEED RECORDED IN BOOK _____ PAGE _____

TAX MAP NO: