
SITE DEVELOPMENT PLAN

PREPARED BY

DELTA LAND SERVICES, INC.
6033 FLORENCE AVE., SUITE 100
CHARLOTTE, N.C. 28212
(704) 536-6190

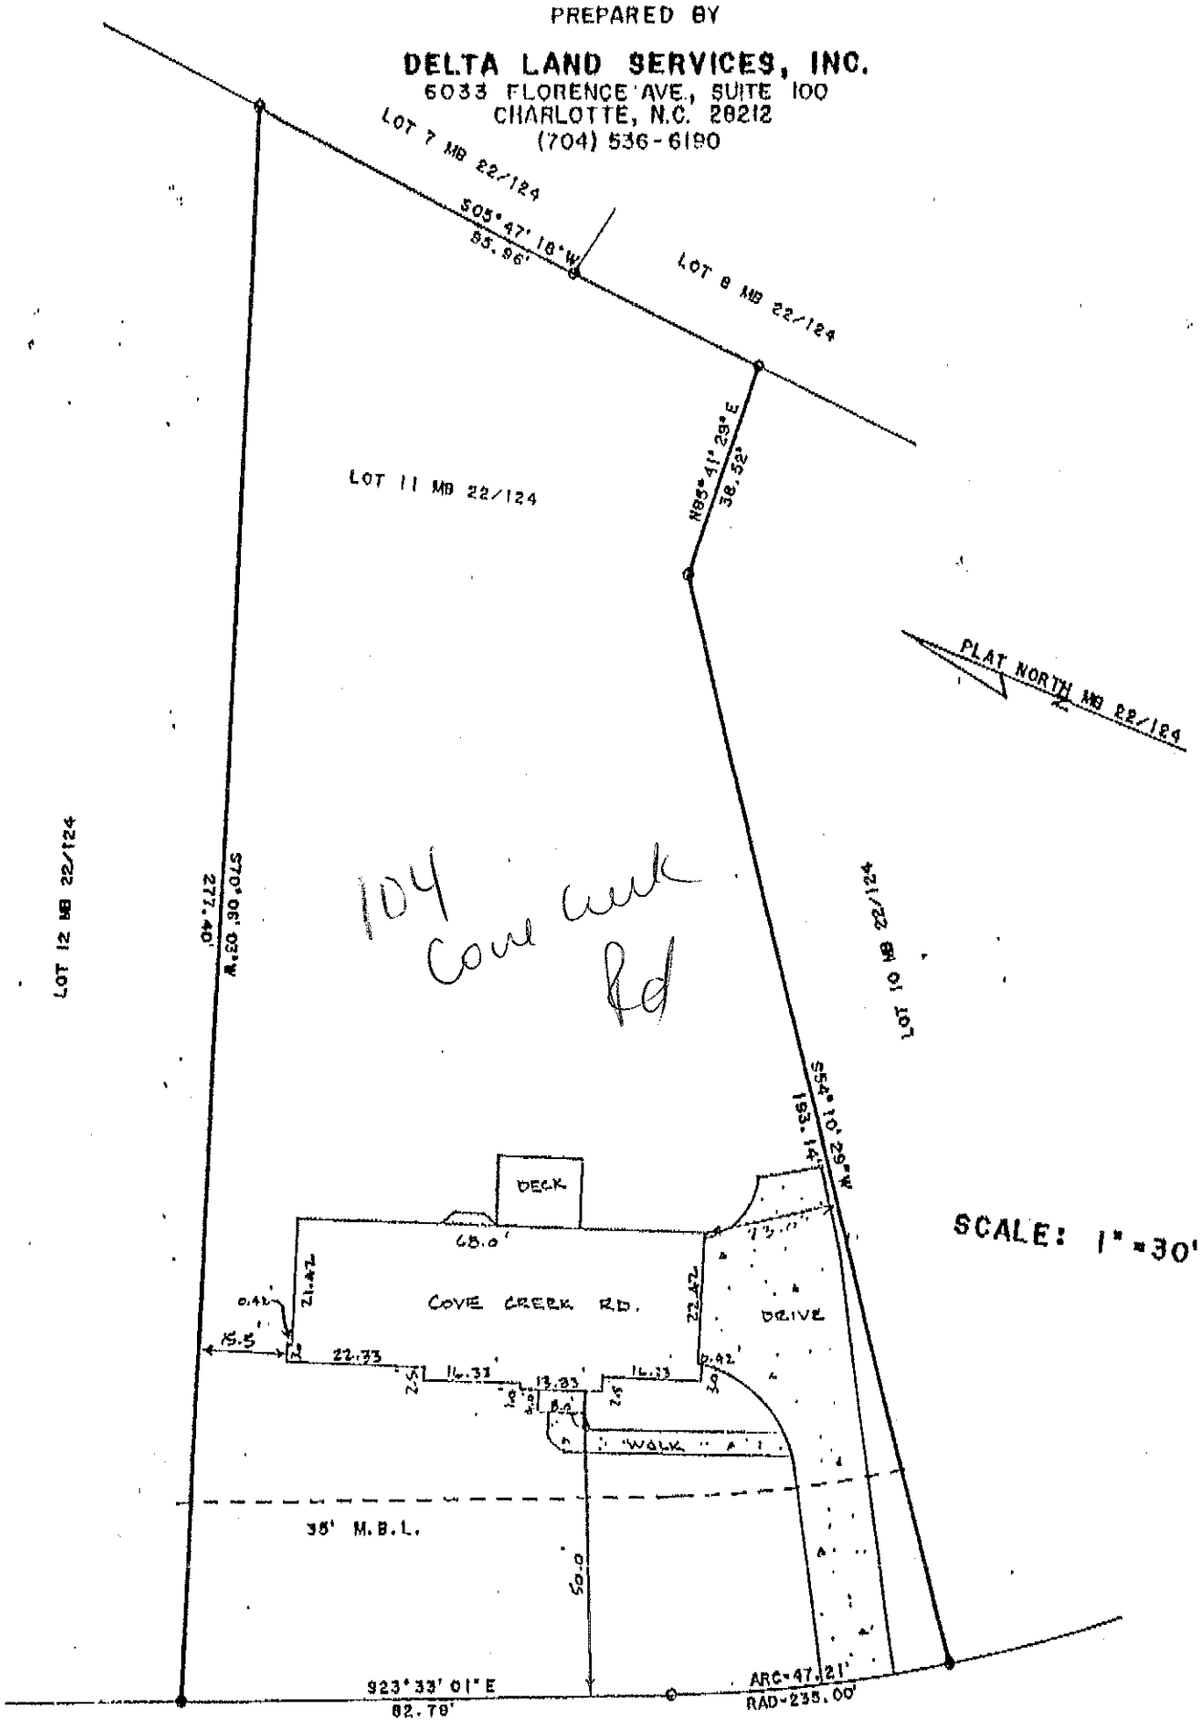

SCALE: 1" = 30'

COVE CREEK RD

50' PUBLIC R/W

NOT FOR RECORDATION, CONVEYANCES OR SALES

Subdivision PINE ISLE PHASE 1 MAP 1 OF 2 County Iredell
Address Cove Creek Road
Lot 11 Block ____ Plan Essex (Left) ____ (Right) X Elevation ____
Patio ____ Deck X Fireplace X Garage (1 Car) ____ (2 Car) X Brick Front X Basement ____
Crawl X Slab ____ Fully Fenced Rear Yard ____ Other ____

Revised: Dwn: M.TH Ckd: MLL Date: 10/22/02