
6033 FLORENCE AVE., SUITE 100
CHARLOTTE, N.C. 28212
(704) 536-6190

PLAT NORTH
MB 7 P 18
MB 22 P 124

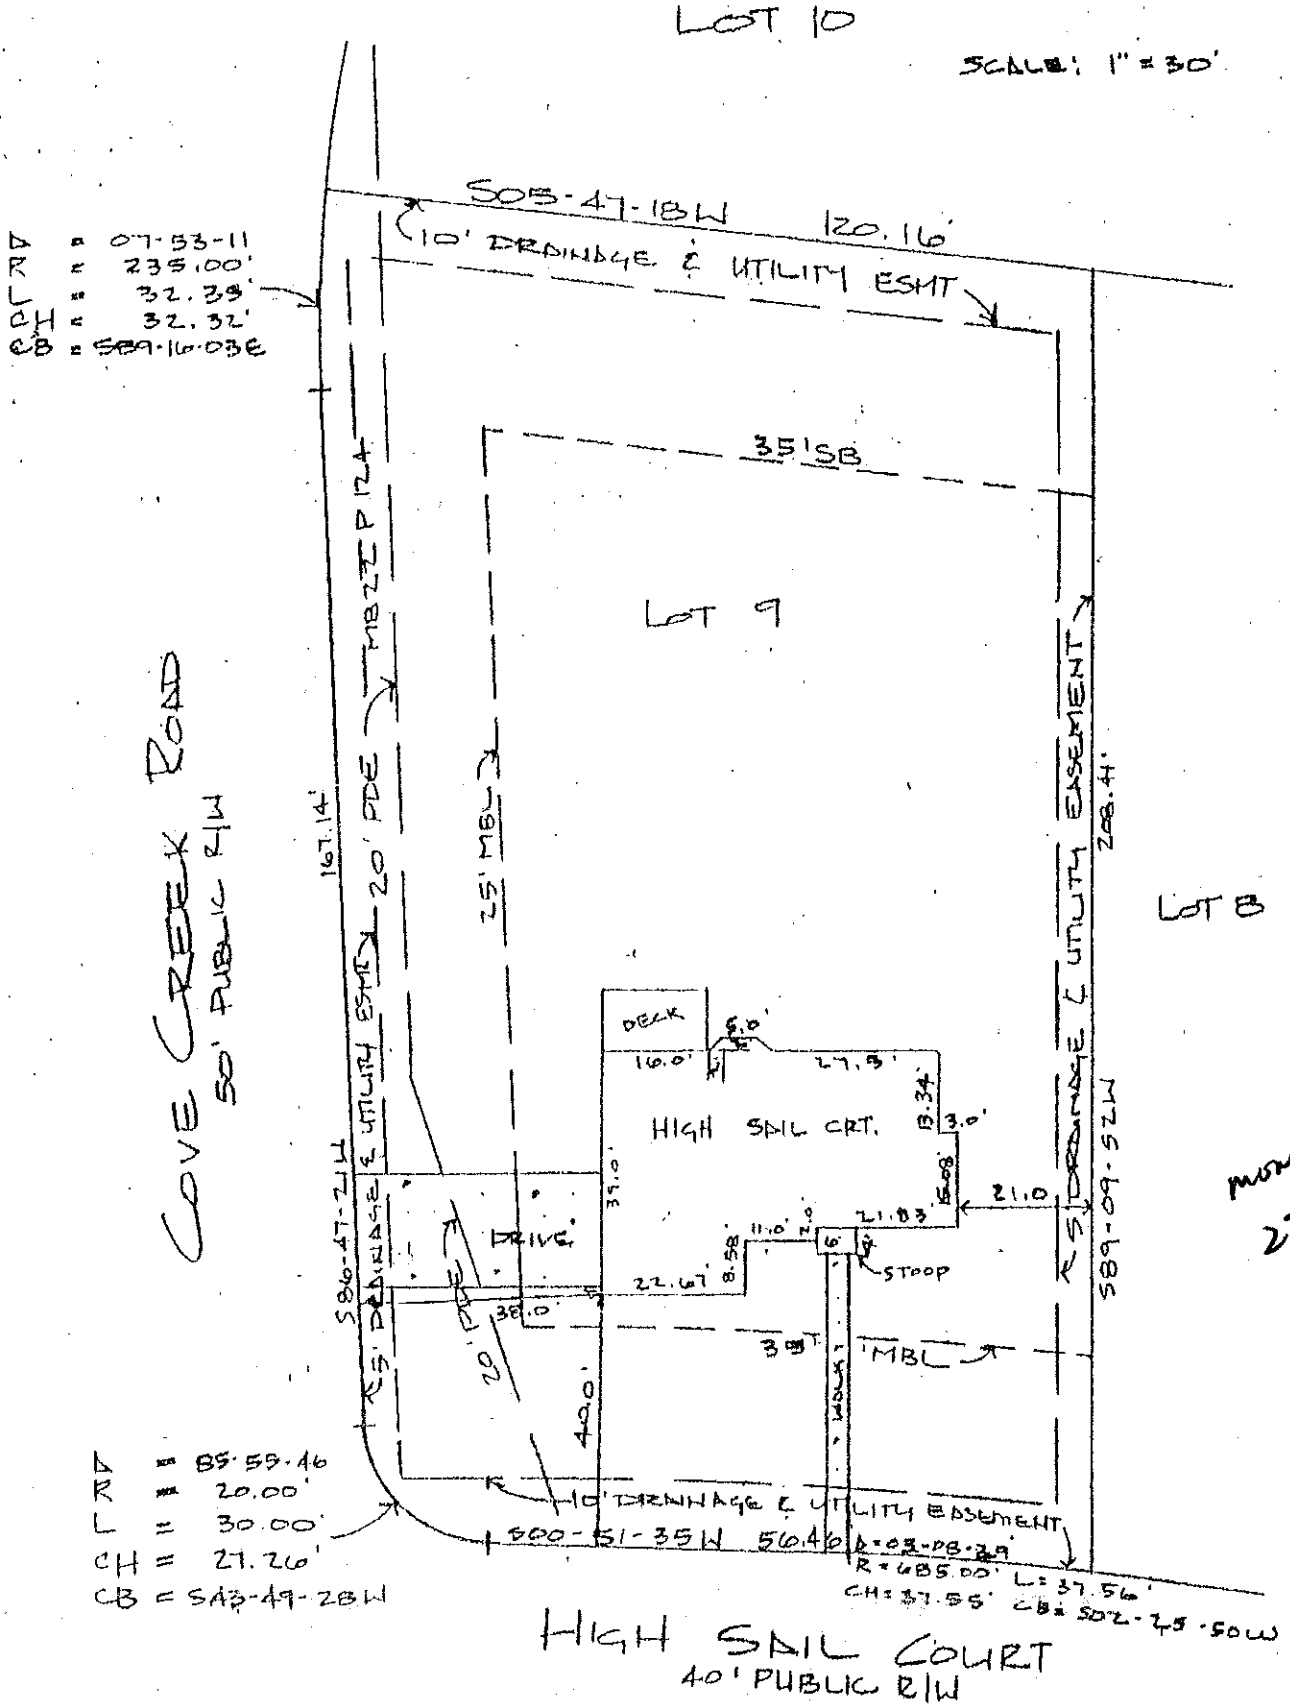


**NOT FOR RECORDATION, CONVEYANCES OR SALES**

Subdivision PINE ISLE PHASE I MAP 1 County Iredell
Address High Sail Court
Lot 9 Block _____ Plan Monroe (Left) X (Right) ___ Elevation A
Patio ___ Deck X Fireplace ___ Garage (1 Car) ___ (2 Car) X Brick Front ___ Basement ___