SITE DEVELOPMENT PLAN


PREPARED BY

DELTA LAND SERVICES, INC.
6033 FLORENCE AVE., SUITE 100
CHARLOTTE, N.C. 28212
(704) 536-6190

PLAT NORTH
MB 7 P 18
MB 22 P 124

LOT 10

SCALE: 1" = 30'

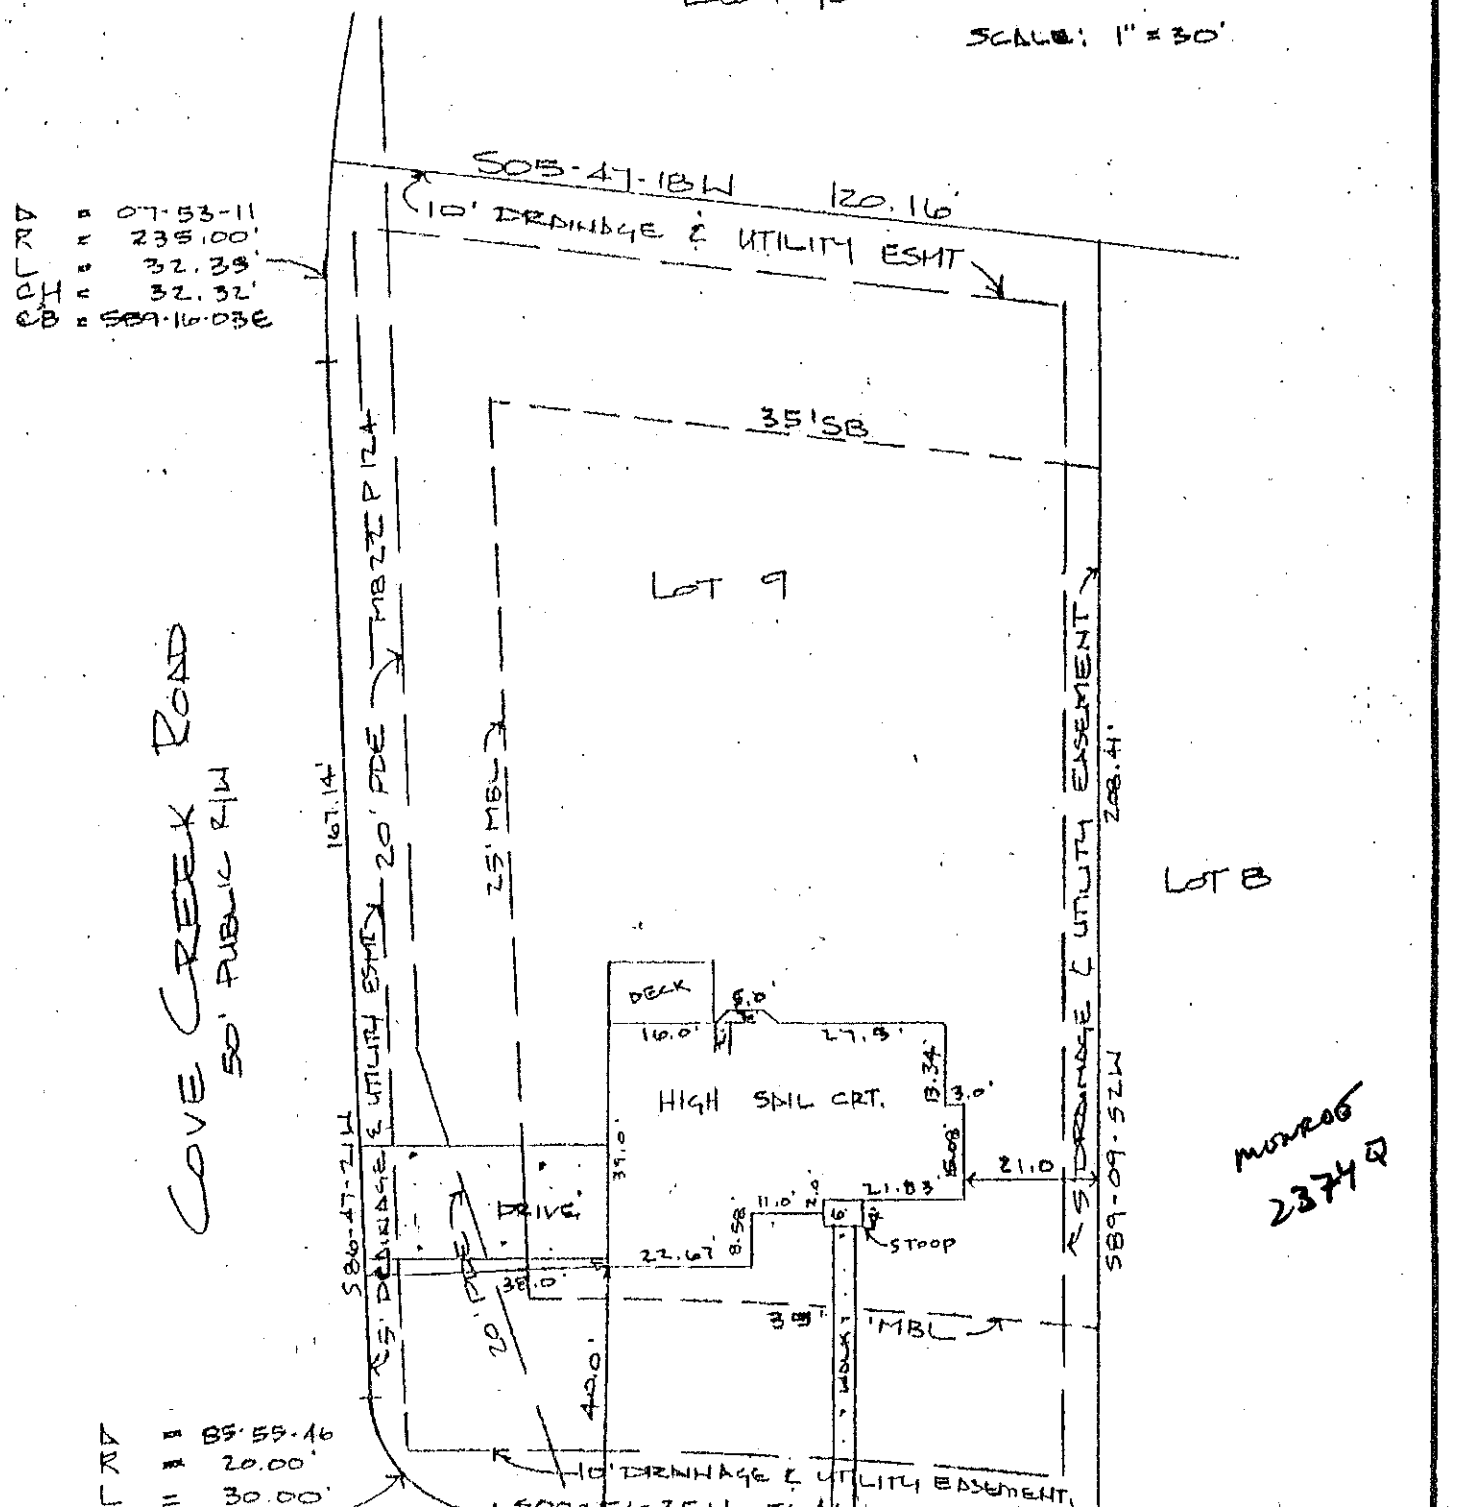

MONROE
2374 Q