
SITE DEVELOPMENT PLAN

Have permit
Dog visit up

Probably do always
Walk Thurs,
Friday
next week?

PREPARED BY
DELTA LAND SERVICES, INC.
6033 FLORENCE AVE., SUITE 100
CHARLOTTE, N.C. 28212
(704) 536-6190

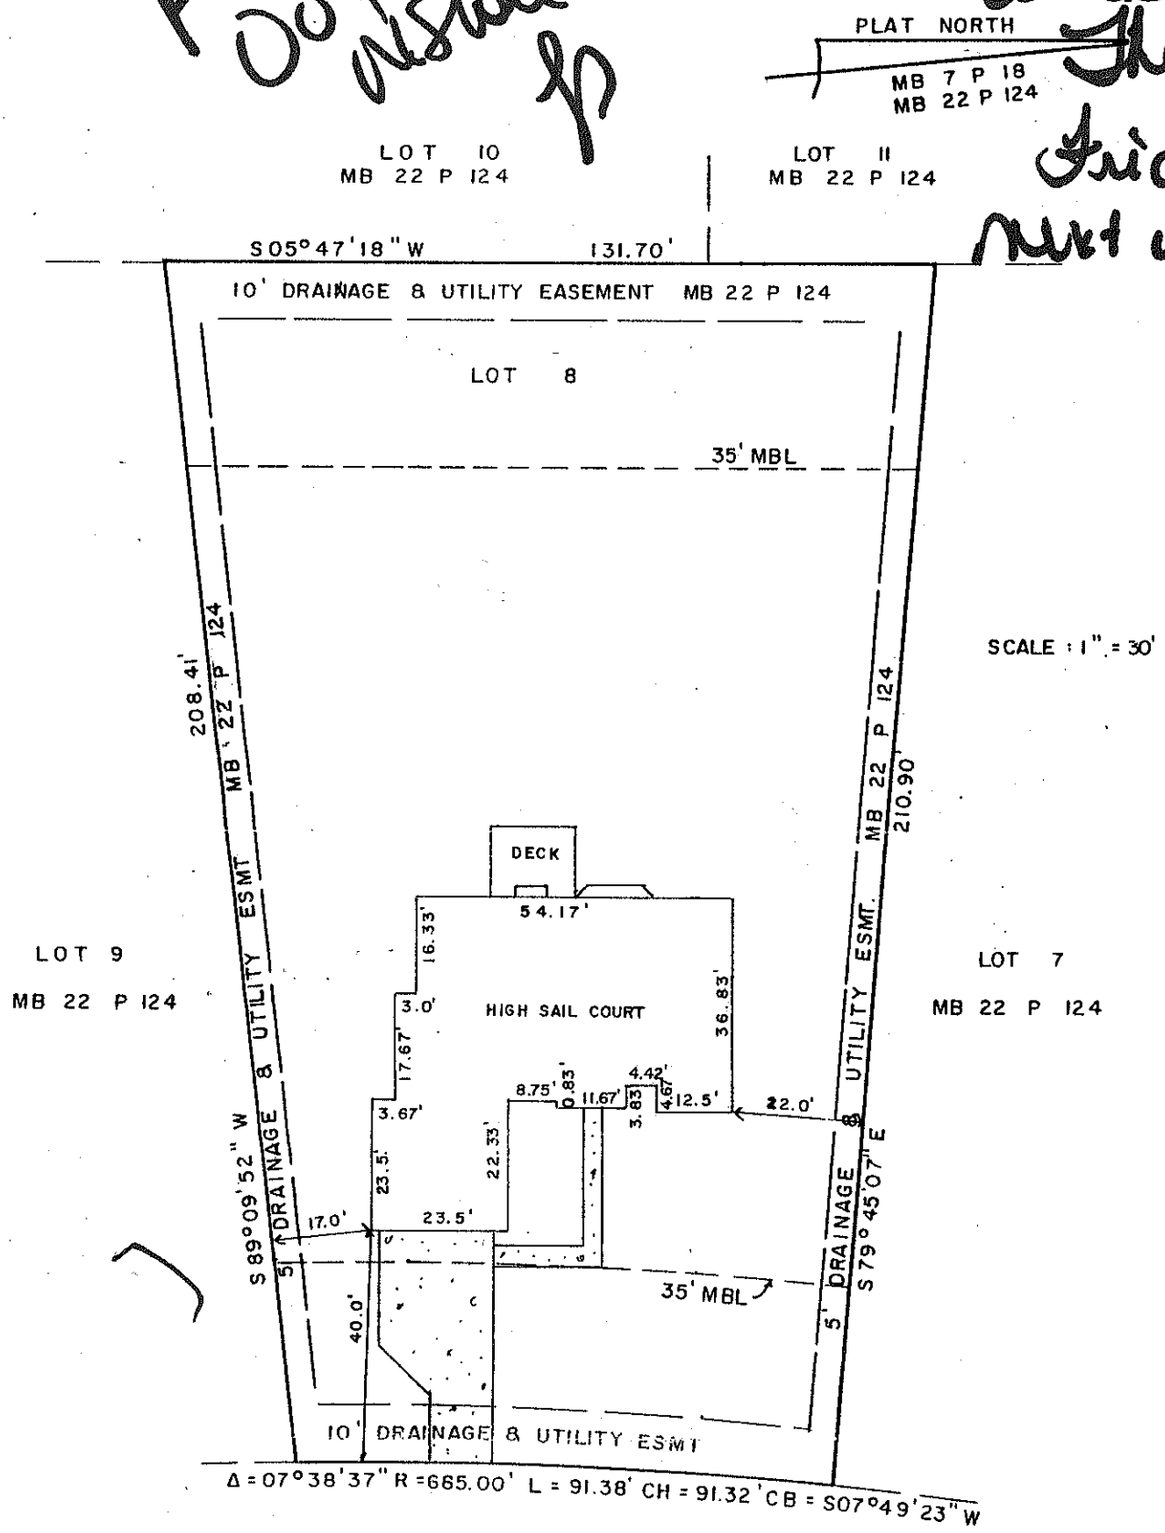

HIGH SAIL COURT
40' PUBLIC R/W

NOT FOR RECORDATION, CONVEYANCES OR SALES

Subdivision PINE ISLE PHASE 1 MAP 1 OF 2 County Iredell
Address High Sail Court
Lot 8 Block ____ Plan Bradley (Left) X (Right) ____ Elevation A
Patio ____ Deck X Fireplace X Garage (1 Car) ____ (2 Car) X Brick Front ____ Basement ____
Crawl X Slab ____ Fully Fenced Rear Yard ____ Other ____

Revised :

Dwn : MJD Ckd : HAD Date : 9 / 1 / 92