
50'

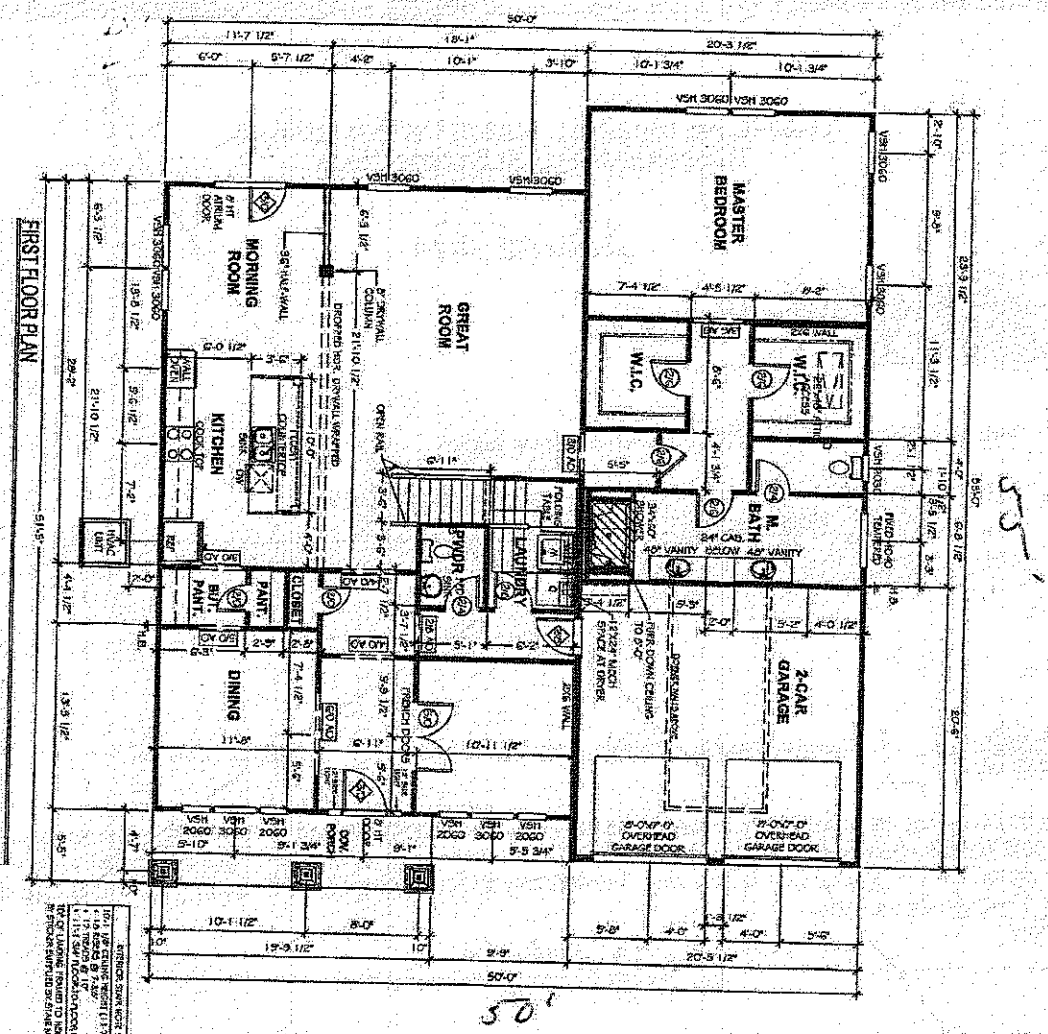

50'

Acknowledgement Of
Plans Submittal ONLY!

Date

APPROVED SEP 25 2015

Date

SHEET:	DRAWN BY:	DATE:	SCALE:	CHECKED BY:
A2.1	MT	08-05-15	1/8"=1'-0"	JO


ROCKRIDGE POINT

LOT #9

THE KENSINGTON-3120

TrueHomes
IT'S ALL ABOUT U
2649 Brekon Ridge Centre Dr.
Suite 104
Monroe, N.C. 28110
704-226-9486

50'

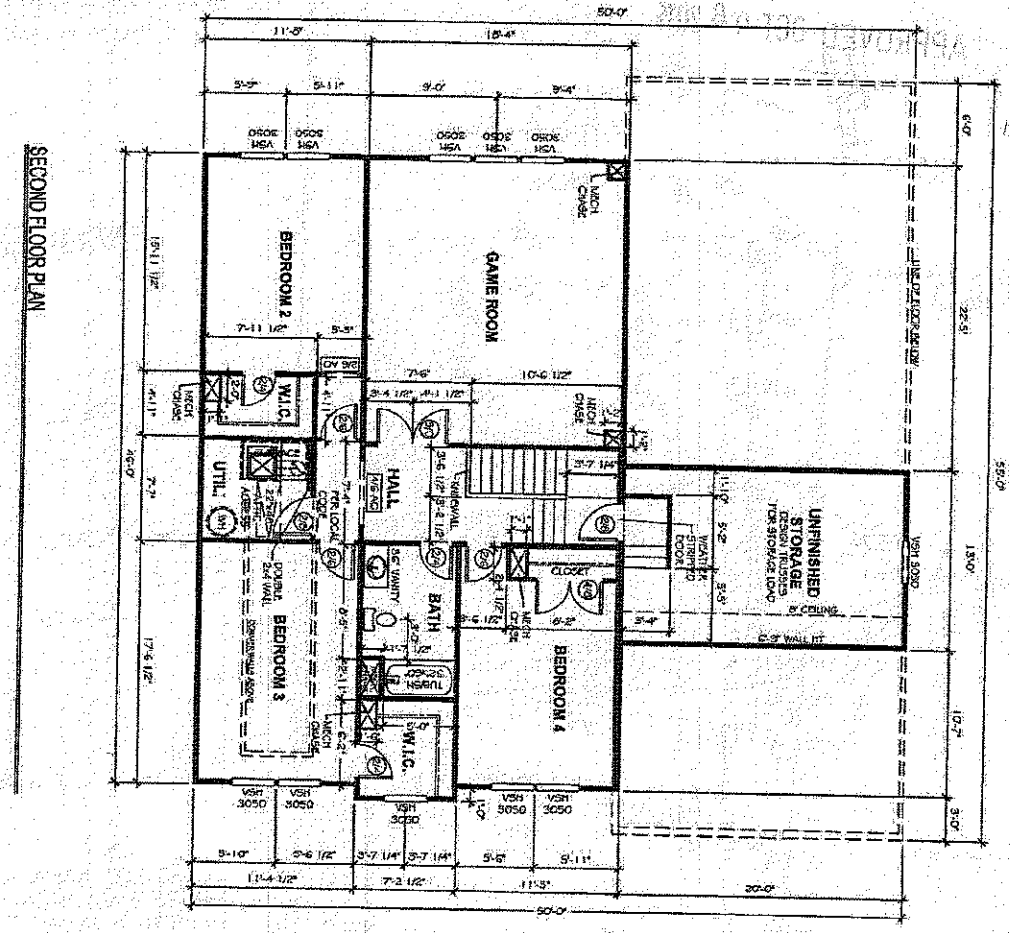

50'

551

Acknowledgement Of Plans Submittal ONLY!

APPROVED SEP 25 2015

Date

SHEET: A2.2	DRAWN BY: NCP DATE: 09-09-15 SCALE: 1/8"=1'-0" CHECKED BY: JD	ROCKRIDGE POINT LOT #9 THE KENSINGTON-3120		TrueHomes IT'S ALL ABOUT U 2649 Skelton Ridge Centre Dr. Suite 104 Monroe, N.C. 28110 704-226-9486