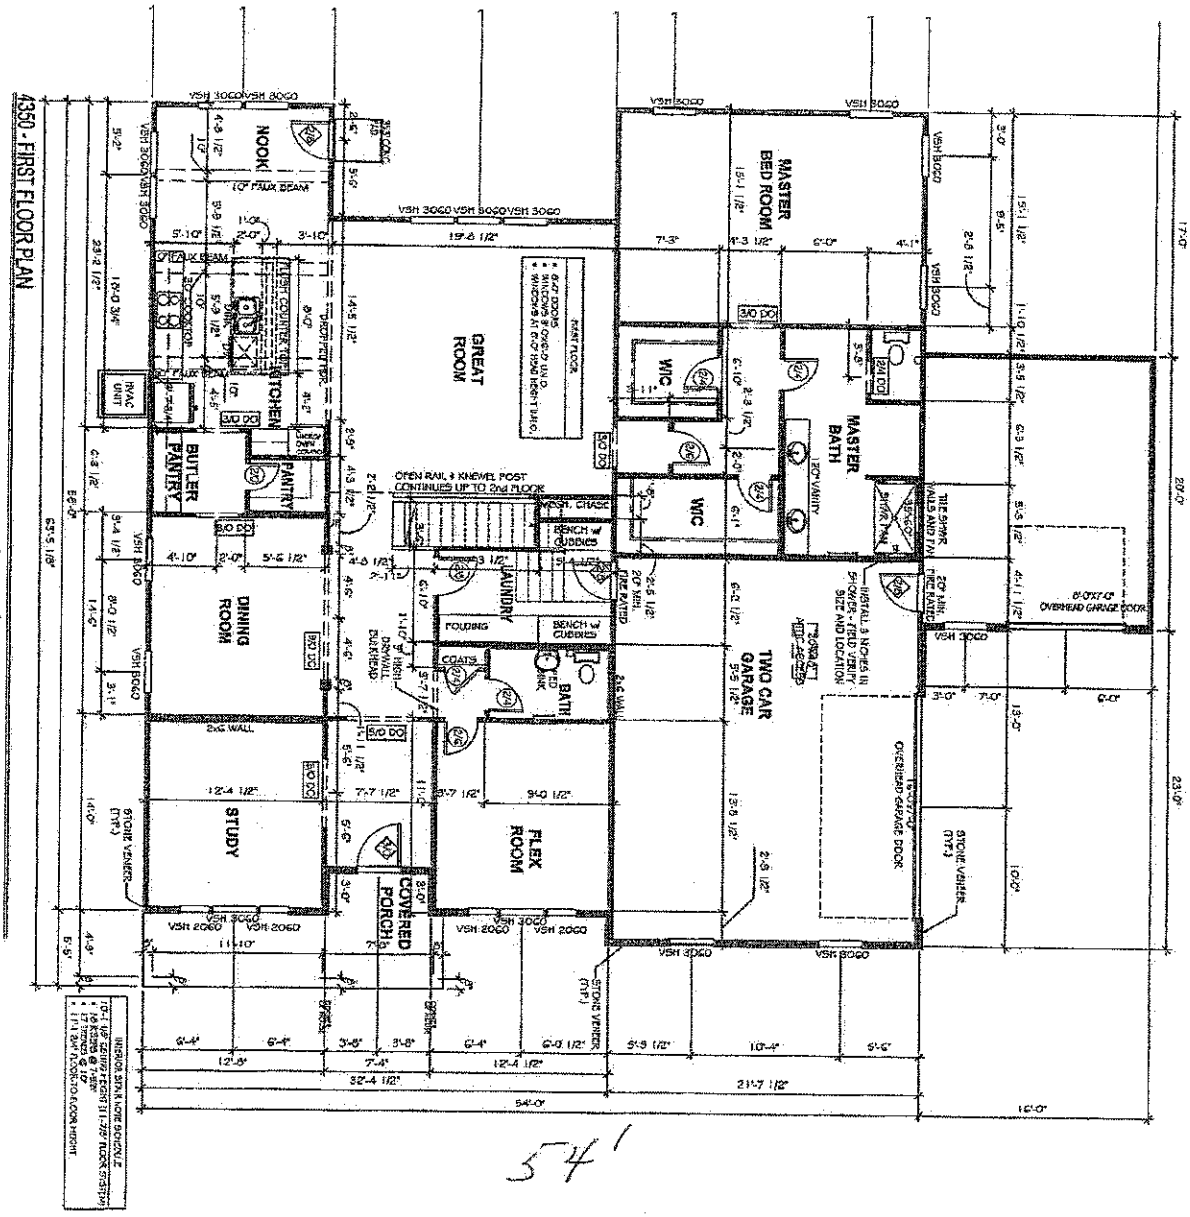


641

541


Acknowledgement Of Plans Submittal ONLY!

APPROVED SEP 28 2015

Date

Date

SHEET: A2.1	DRAWN BY: FAB DATE: 08-04-2015 SCALE: 1/8"=1'-0" DESIGNED BY: JD	THE ATKINSON PLAN #3640 IREDELL	ROCKRIDGE POINT LOT #7	TrueHomes IT'S ALL ABOUT U 2849 Brekon Ridge Centre Dr. Suite 104 Monroe, N.C. 28110 704-226-9486

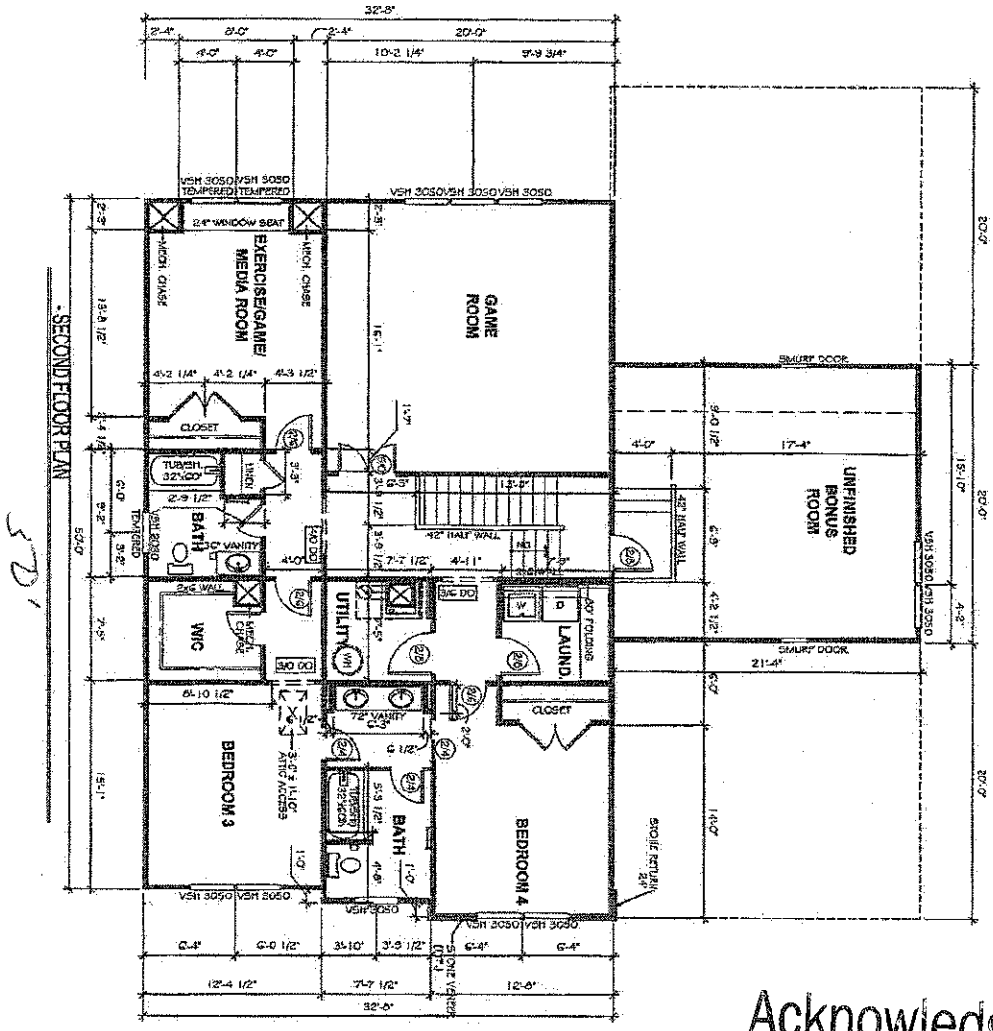

Acknowledgement Of
Plans Submittal ONLY!

APPROVED SEP 2 8 2015

Date

SHEET: A2.2	DRAWN BY: PAGG DATE: 08-04-2015 SCALE: 1/8"=1'-0" CHECKED BY: JD	THE ATKINSON PLAN #3640 IREDELL	ROCKRIDGE POINT LOT #7	TrueHomes IT'S ALL ABOUT U 2649 Brekon Ridge Centre Dr. Suite 104 Monroe, N.C. 28110 704-226-9486