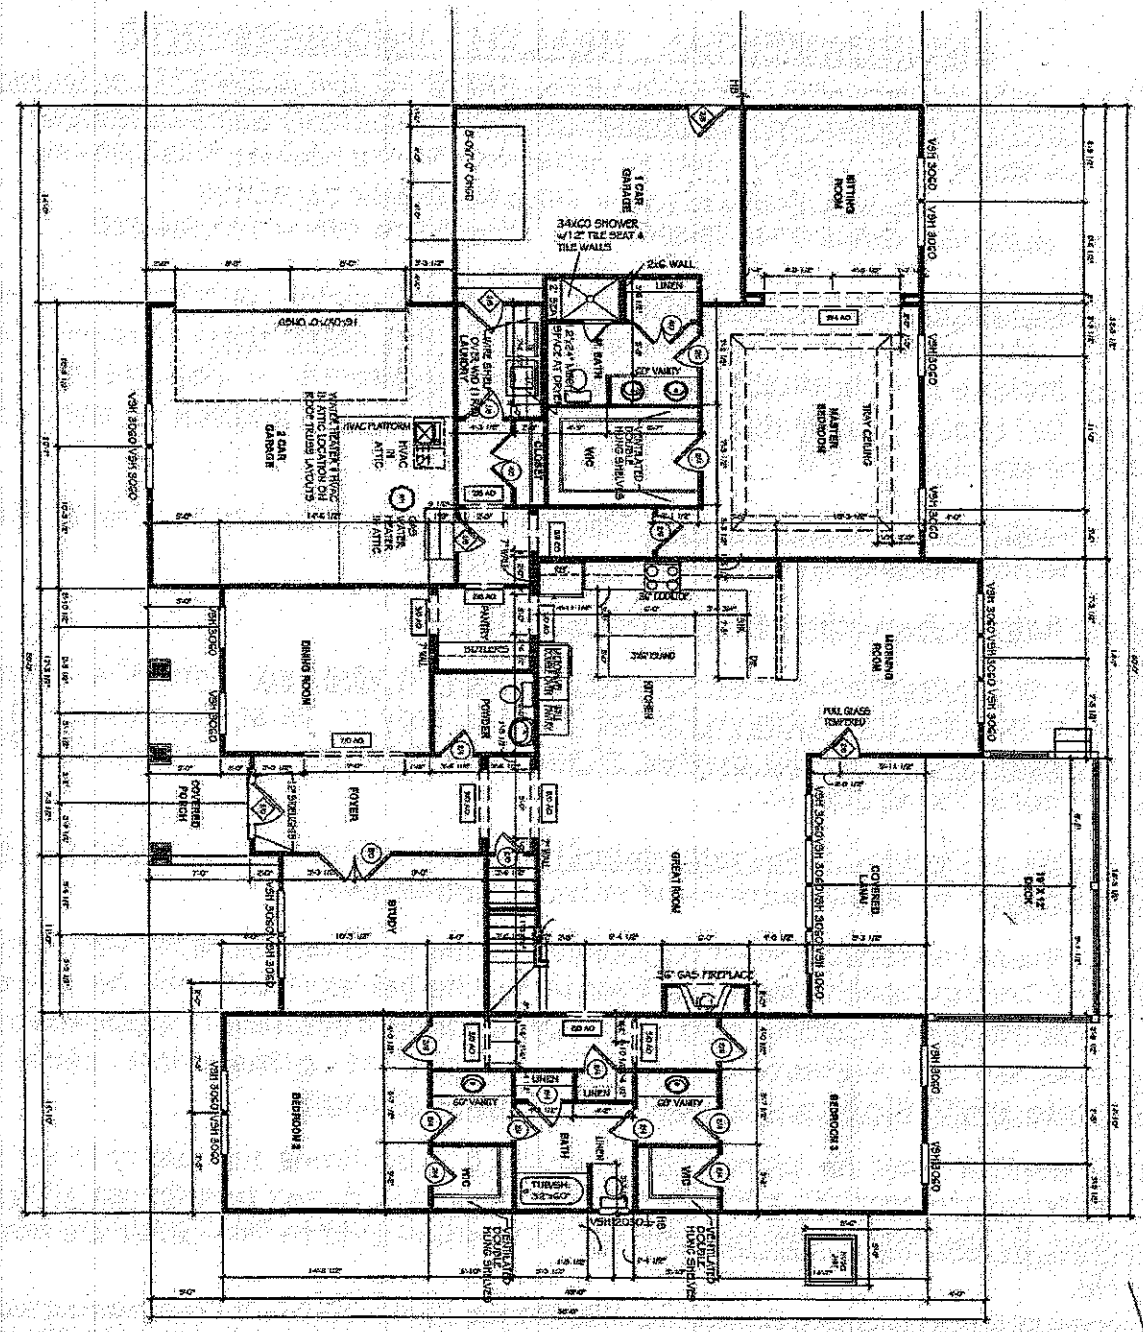



SHEET:	A2.1
DRAWN BY:	CDG
DATE:	00-00-00
SCALE:	1/8"=1'-0"
CHECKED BY:	JD

THE HAWTHORNE
PLAN # 2757

CHARLOTTE

ROCK RIDGE POINT
LOT # 6

TrueHomes
IT'S ALL ABOUT U
2649 Brekon Ridge Centre Dr.
Suite 104
Monroe, N.C. 28110
704-226-8486

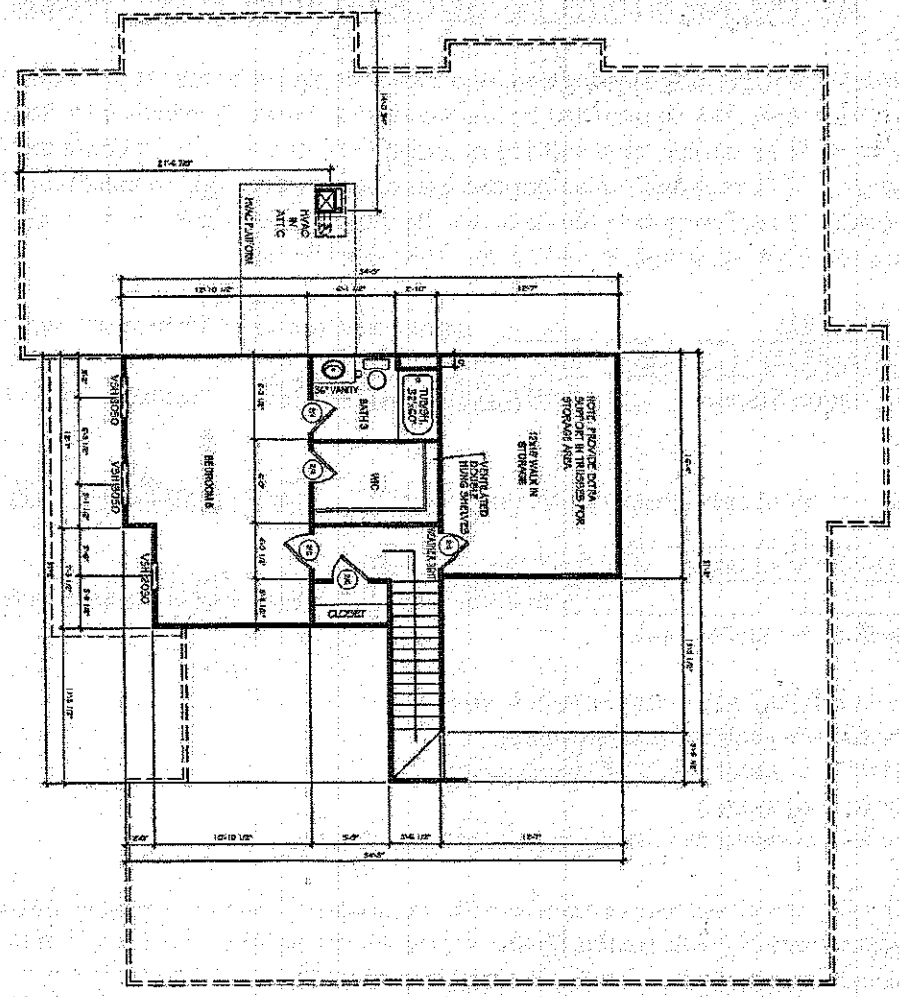

9/25/15

8-21-15

SHEET: A2.2	DRAWN BY: CMC DATE: 00.00.00 SCALE: 1/8"=1'-0" CHECKED BY: JG	THE HAWTHORNE PLAN # 2757 CHARLOTTE	ROCK RIDGE POINT LOT # 6	TrueHomes IT'S ALL ABOUT U 2849 Brekon Ridge Centre Dr. Suite 104 Monroe, N.C. 28110 704-226-9486