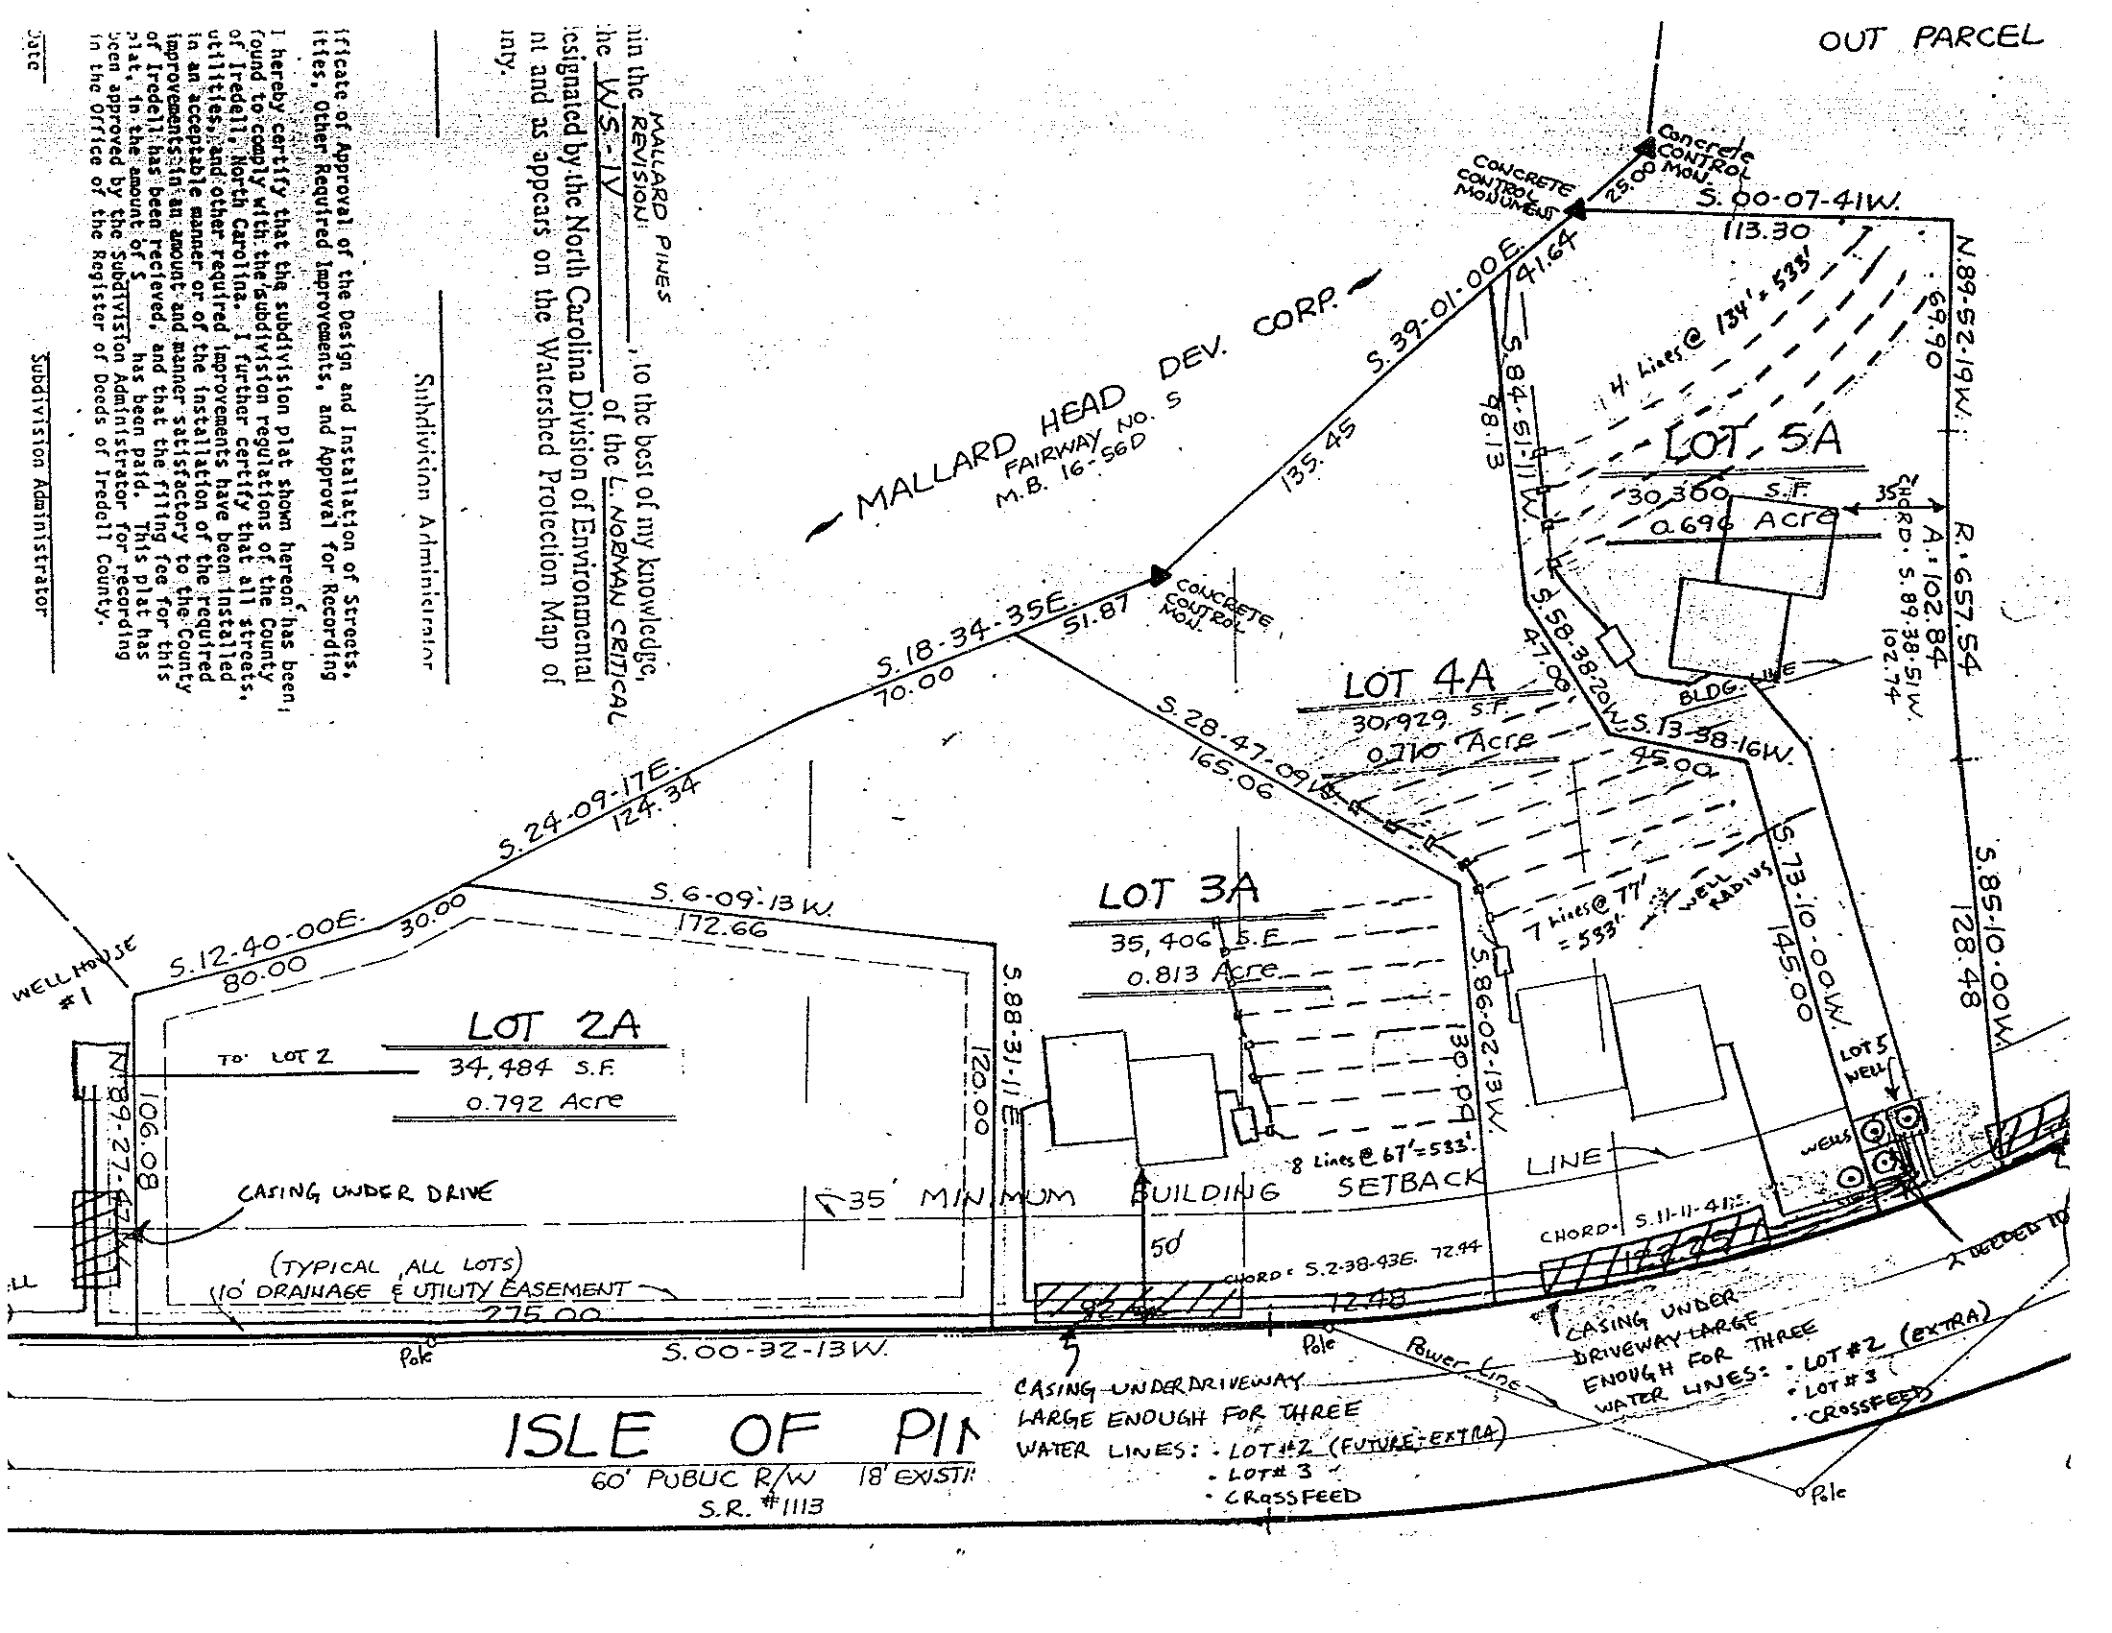


Date

Subdivision Administrator

Certificate of Approval of the Design and Installation of Streets, Utilities, Other Required Improvements, and Approval for Recording

I hereby certify that the subdivision plat shown hereon has been found to comply with the subdivision regulations of the County of Iredell, North Carolina. I further certify that all streets, utilities, and other required improvements have been installed in an acceptable manner or of the installation of the required improvements in an amount and manner satisfactory to the County of Iredell has been received, and that the filing fee for this plat, in the amount of $ has been paid. This plat has been approved by the Subdivision Administrator for recording in the Office of the Register of Deeds of Iredell County.


Subdivision Administrator

Date

MALLARD PINES REVISION

in the WS-IV, to the best of my knowledge, designated by the North Carolina Division of Environmental of the L. NORMAN CRITICAL nt and as appears on the Watershed Protection Map of unty.

Subdivision Administrator

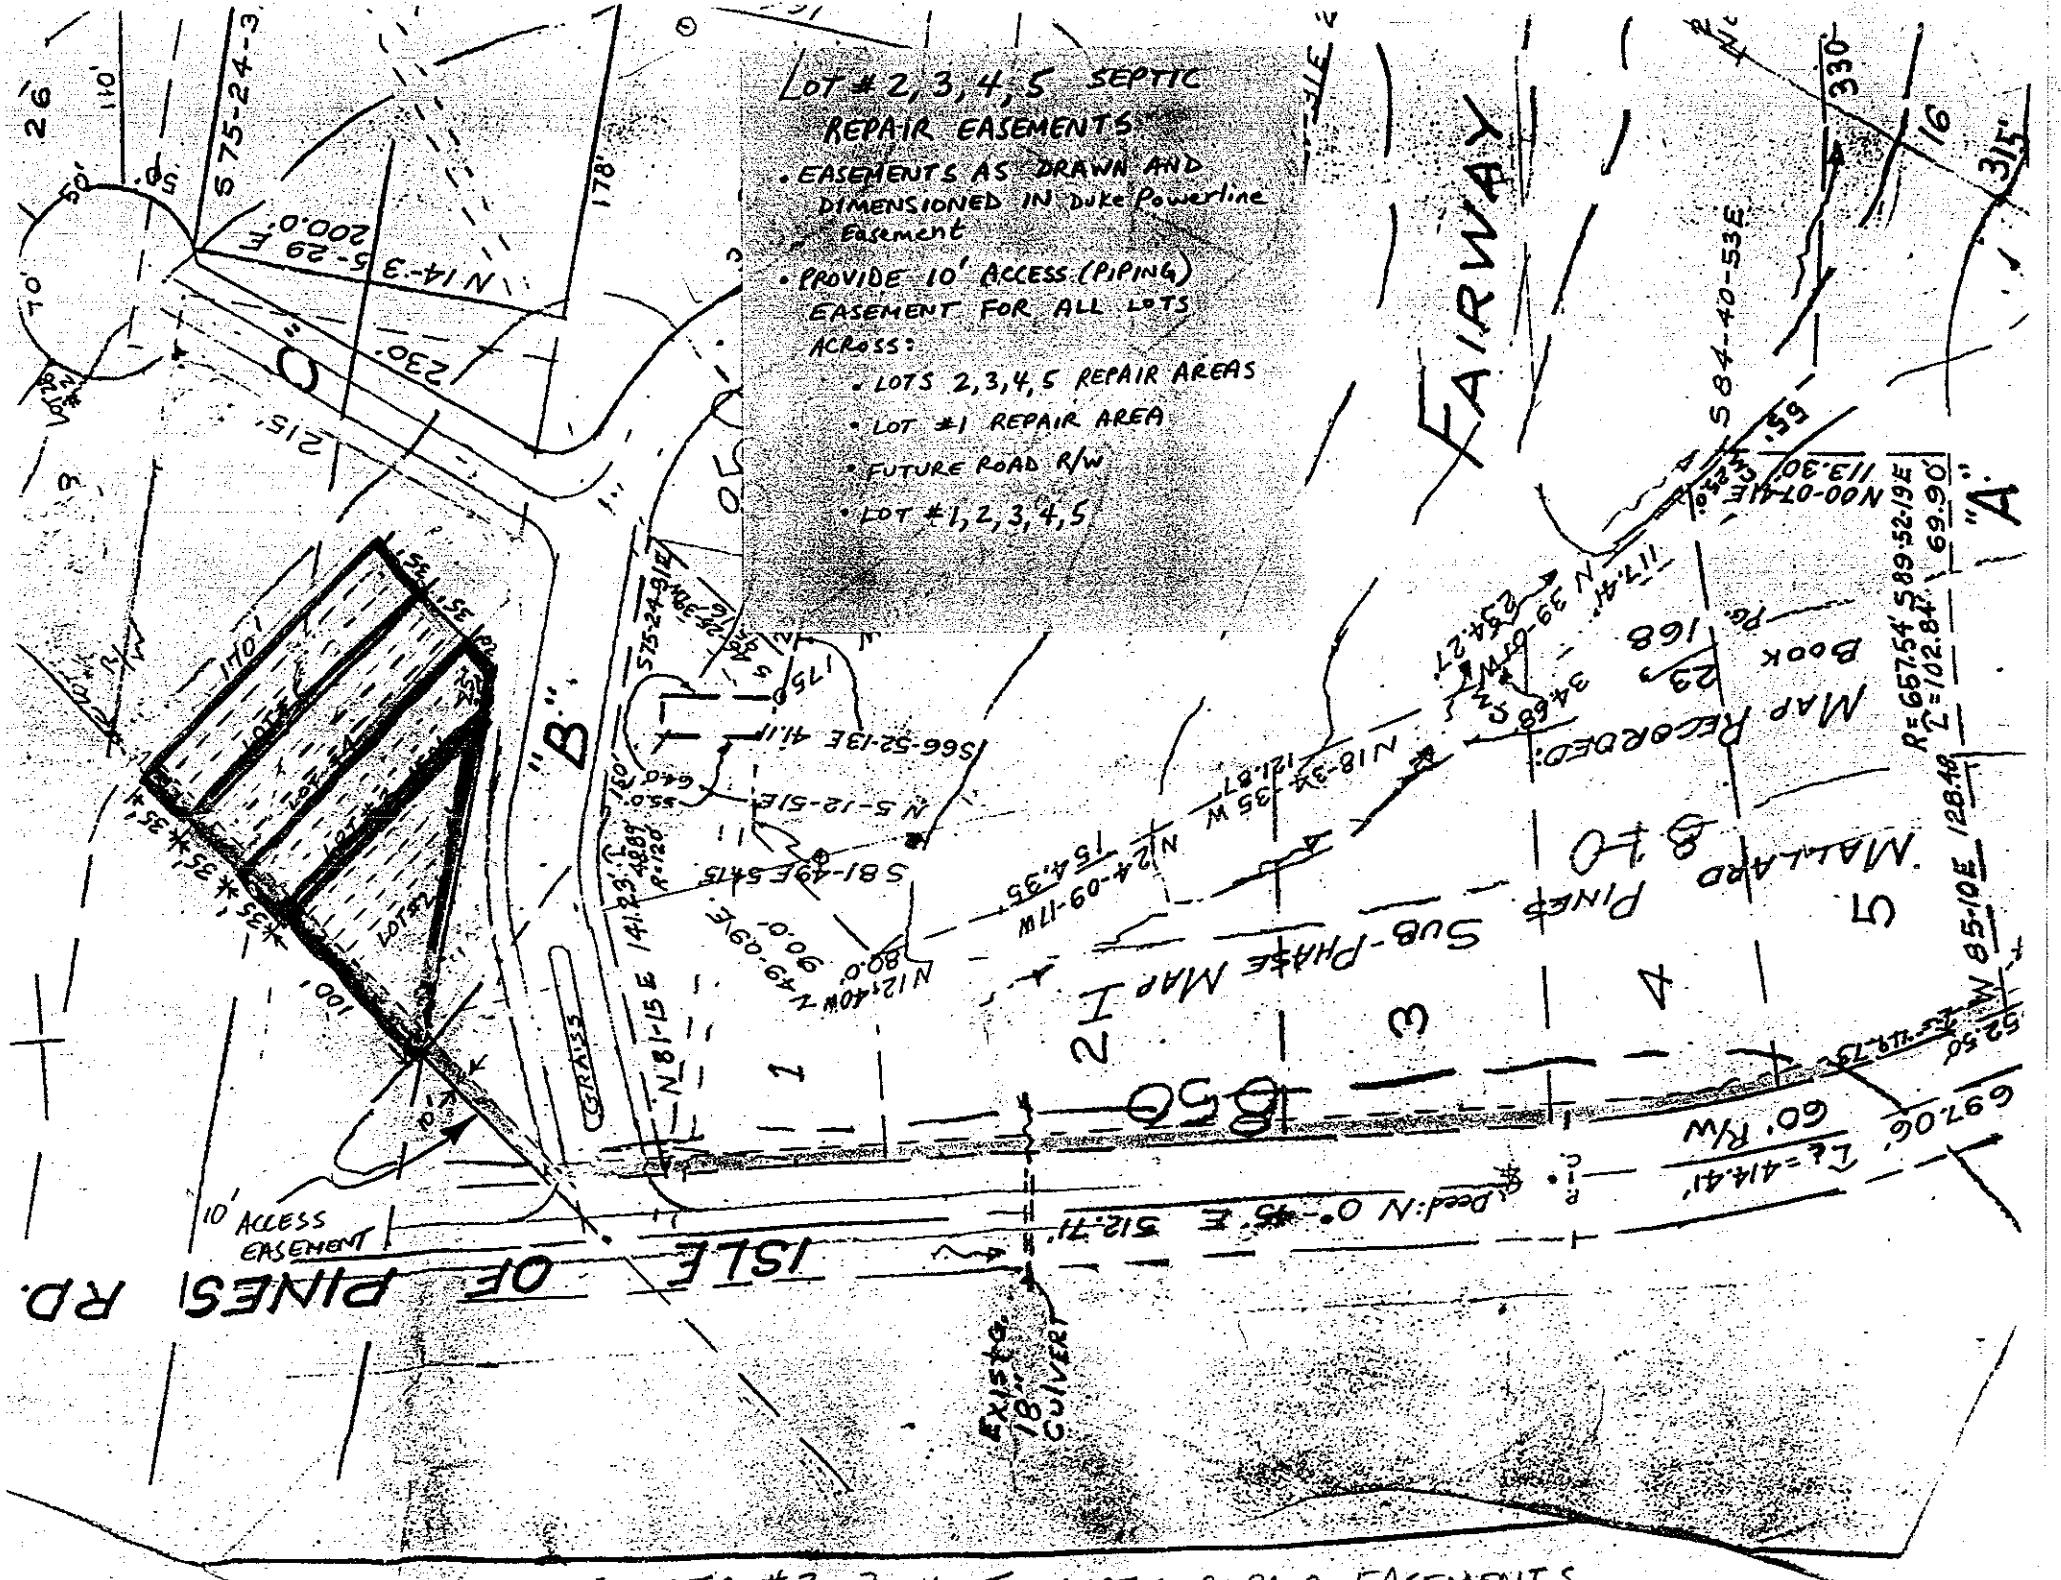

LOTS #2, 3, 4, 5 SEPTIC REPAIR EASEMENTS