
LOT 2
VILLAGES AT ISLE OF PINES

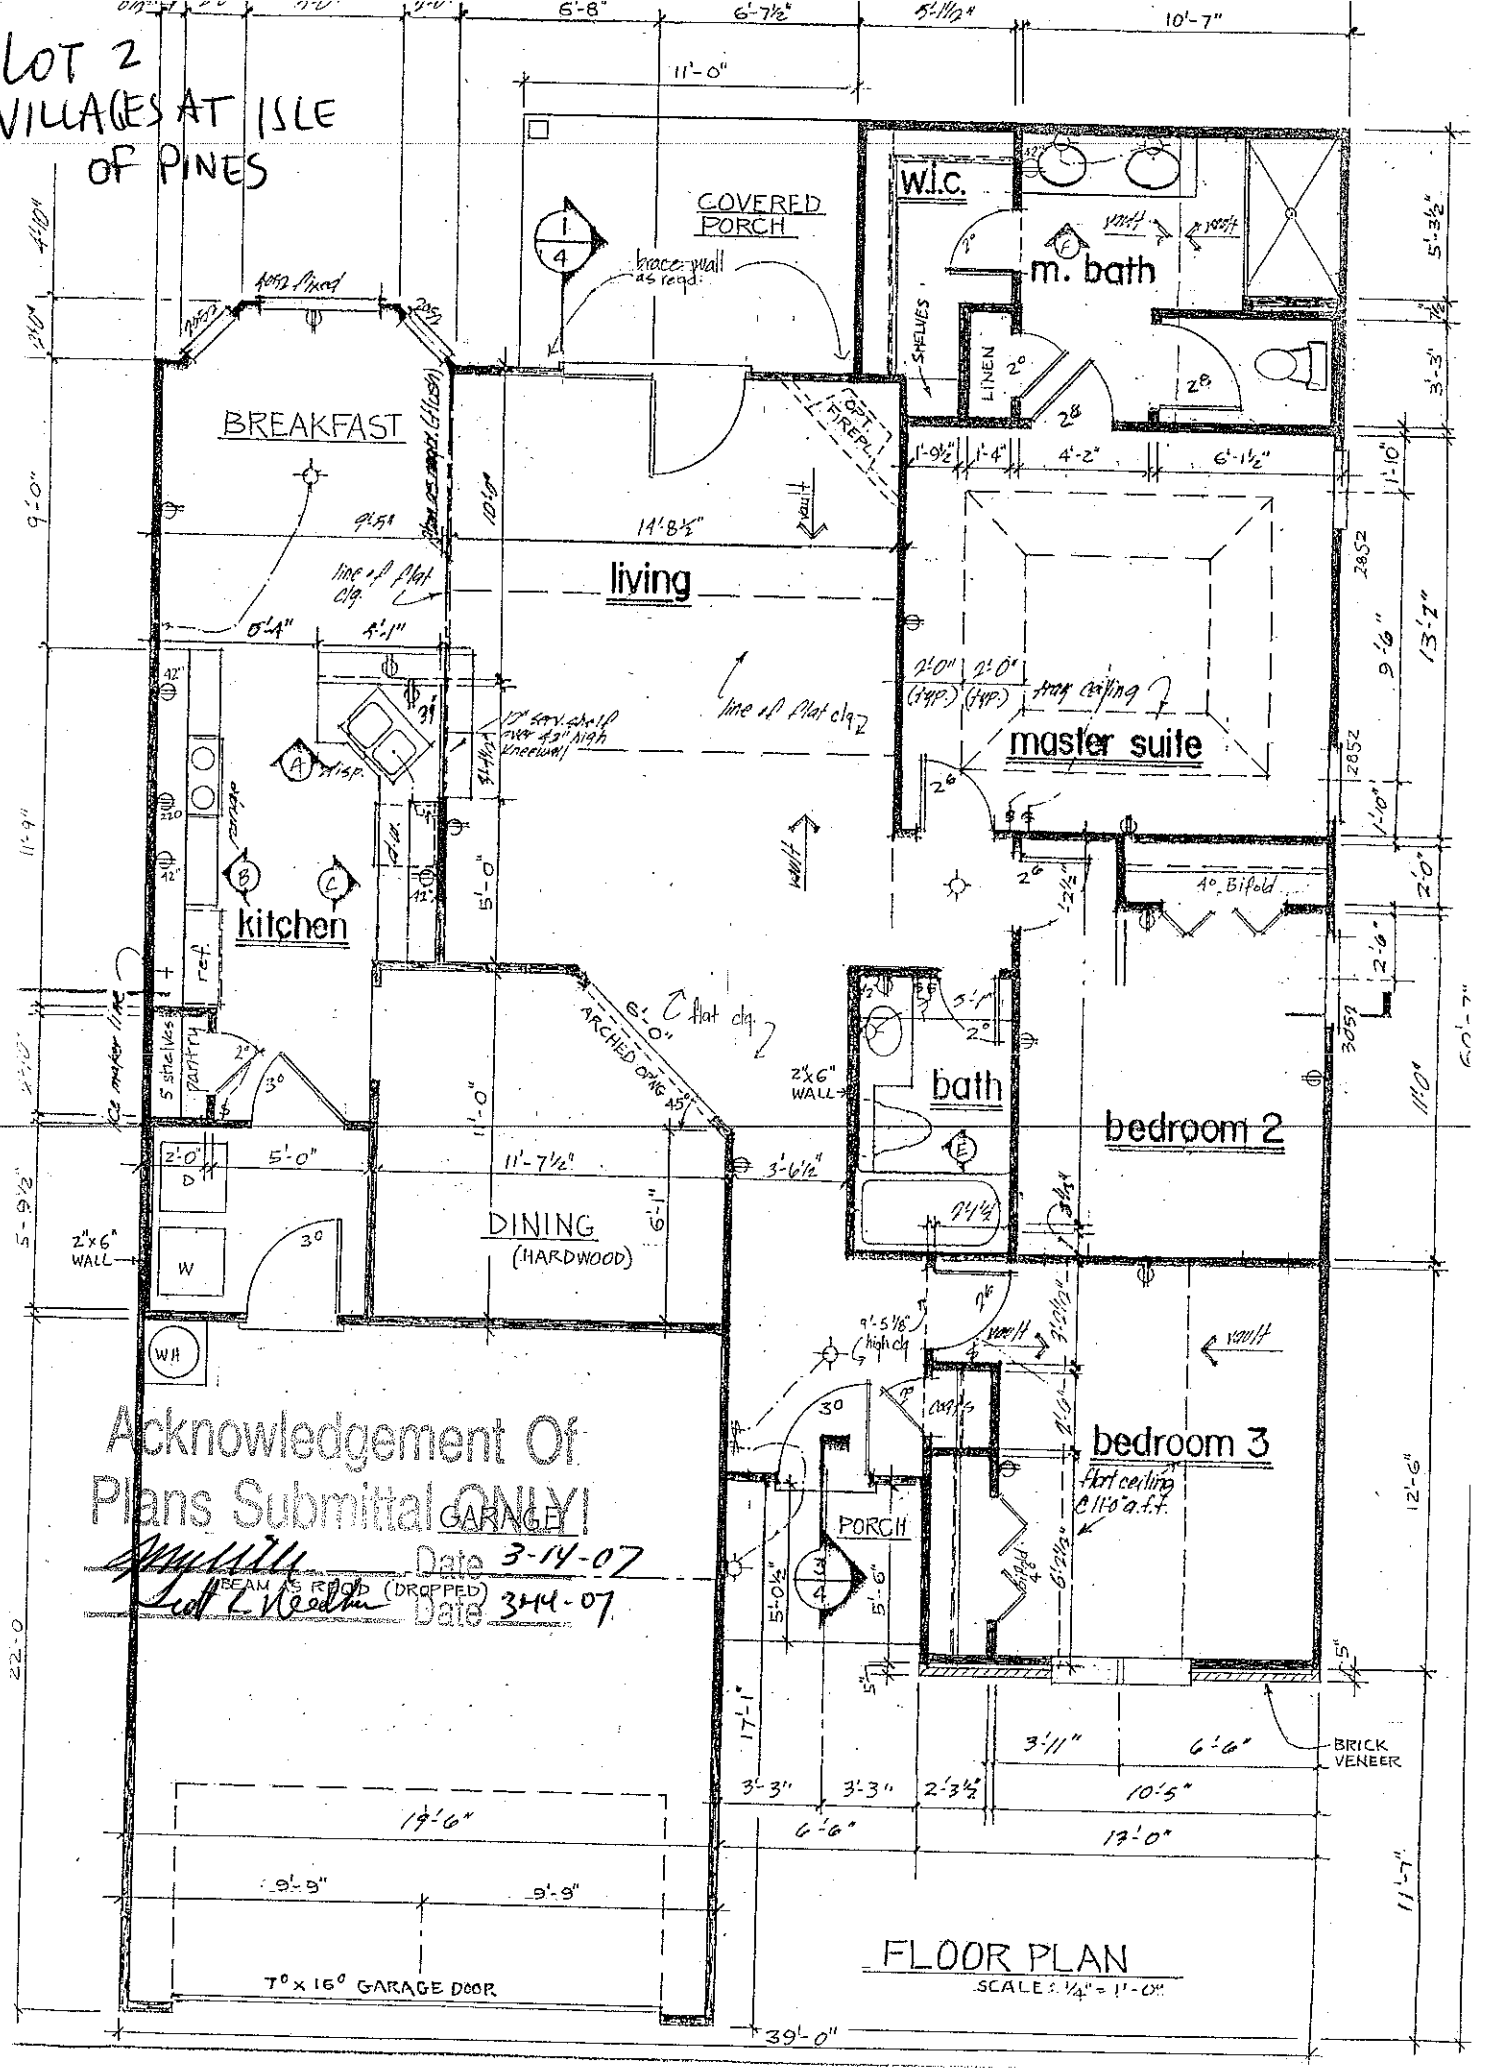

Acknowledgement Of
Plans Submittal ONLY!
Date 3-14-07
Date 3-14-07