
45° ANGLE
HOUSE LOCATIONS

ify that the subdivision plat shown hereon has been
ly with the subdivision regulations of the County
orth Carolina. I further certify that all streets,
d other required improvements have been installed
ble manner or of the installation of the required
in an amount and manner satisfactory to the County
s been received, and that the filing fee for this
amount of $ ____ has been paid. This plat has
by the Subdivision Administrator for recording
of the Register of Deeds of Iredell County.

| | | | |
|---|---|---|---|
| | 652.50 | 119.73 | S 14 49 56 E 1 |
| | 657.54 | 102.84 | N 89 38 51 E 10 |
| 6 | 652.50 | 125.40 | S 29 43 11 E 12 |
| | 612.54 | 95.89 | N 89 38 51 E 9 |
| OUT PARCEL | 652.50 | 47.14 | S 22 08 39 E. |

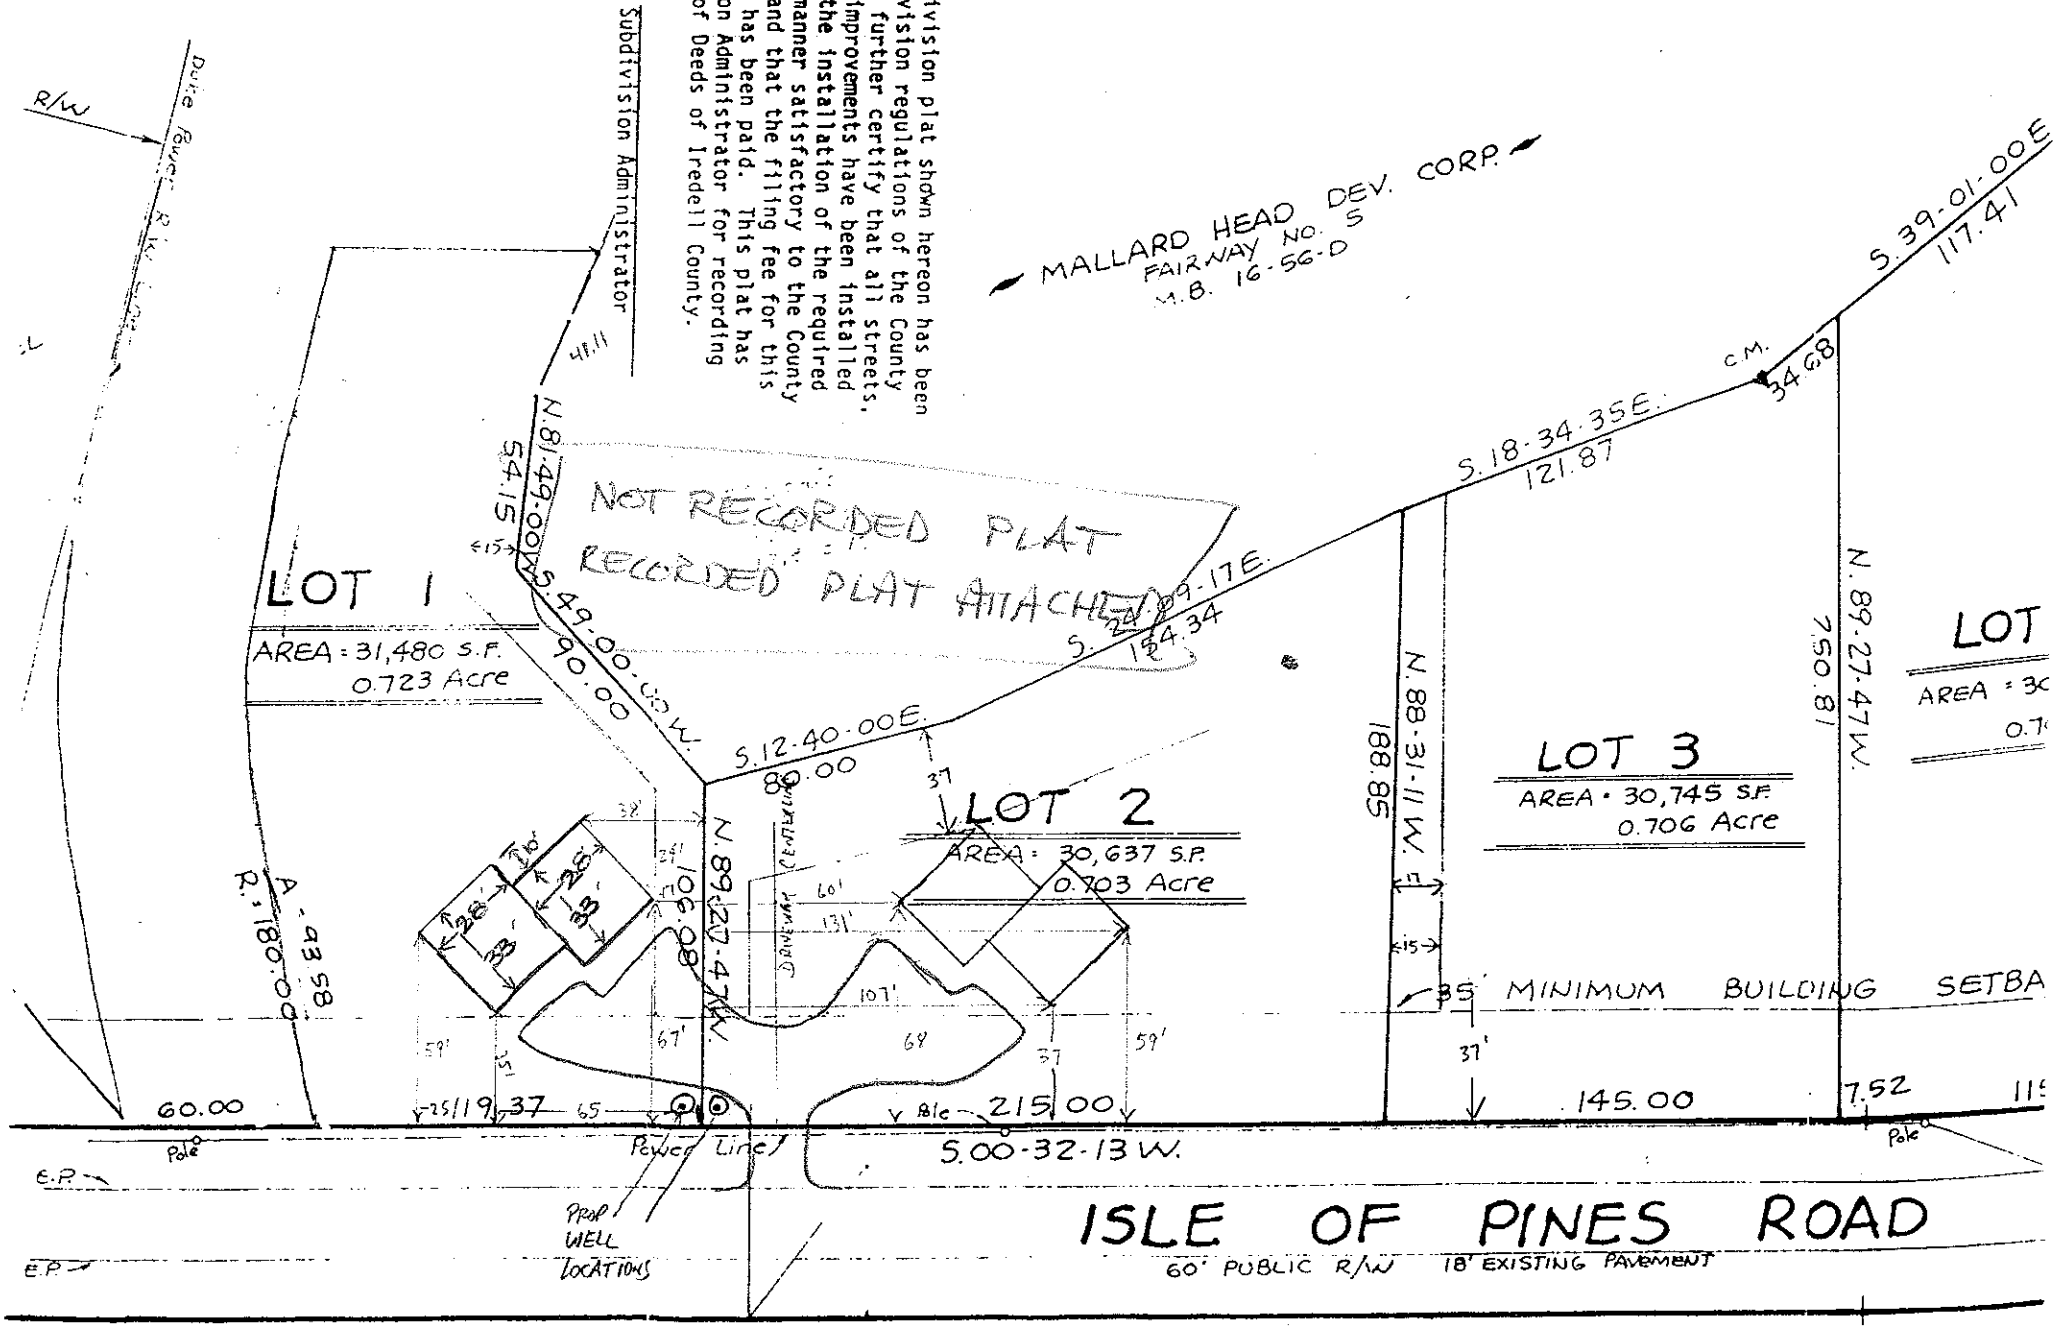


1" = 60'