
SQUARE FOOTAGE	
FIRST FLOOR	1226 SQ. FT.
SECOND FLOOR	1134 SQ. FT.
TOTAL	2360 SQ. FT.
OPT. BONUS	382 SQ. FT.
TOTAL	2742 SQ. FT.

DuPont Group, INC

LAKEVIEW HEIGHTS
LOT # 15
112 BARTON PLACE
MOORESVILLE, NC
28117

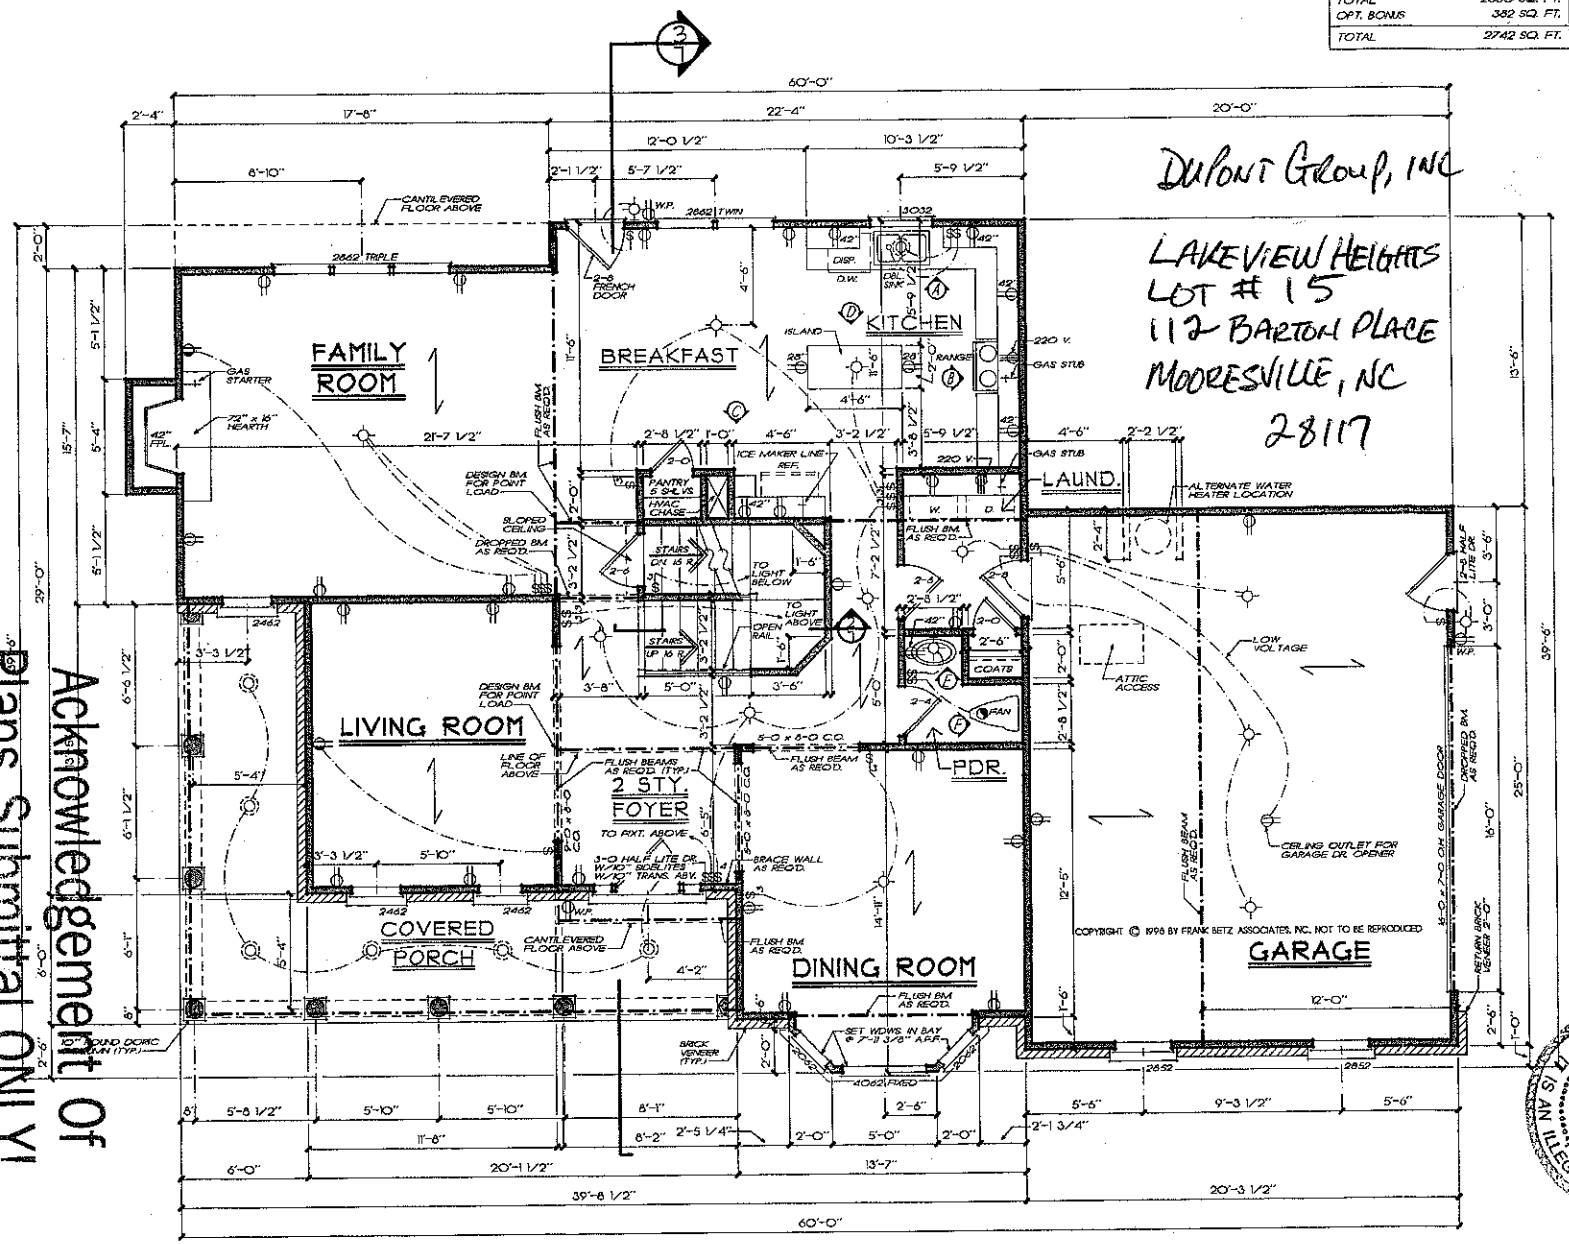

FIRST FLOOR PLAN

1/4" = 1'-0"

NOTE: ALL ANGLES ARE 45° UNLESS OTHERWISE NOTED

NOTE: FOR GENERAL NOTES & GENERAL FRAMING NOTES, REFER TO SHEET 2.

COPYRIGHT © 1998 BY FRANK BETZ ASSOCIATES, INC. NOT TO BE REPRODUCED

FRANK BETZ ASSOCIATES, INC. ASSUMES NO LIABILITY FOR ANY CHANGES OR MODIFICATIONS MADE TO THESE PLANS BY OTHERS.

Acknowledgement Of Plans Submittal ONLY!

Owner Date 6/17/04

Owner Date 6/17/04

IF THIS STAMP IS NOT IN RED IT IS AN ILLEGAL SET OF PLANS


FBA
FRANK BETZ ASSOCIATES, INC.
2401 LAKE PARK DRIVE/SUITE 250
SMYRNA, GEORGIA 30080
770/431-0888
www.frankbetz.com

HOMEPLANS

FIRST FLOOR PLAN

THE HILDEBRAND

SHEET 4 OF 7

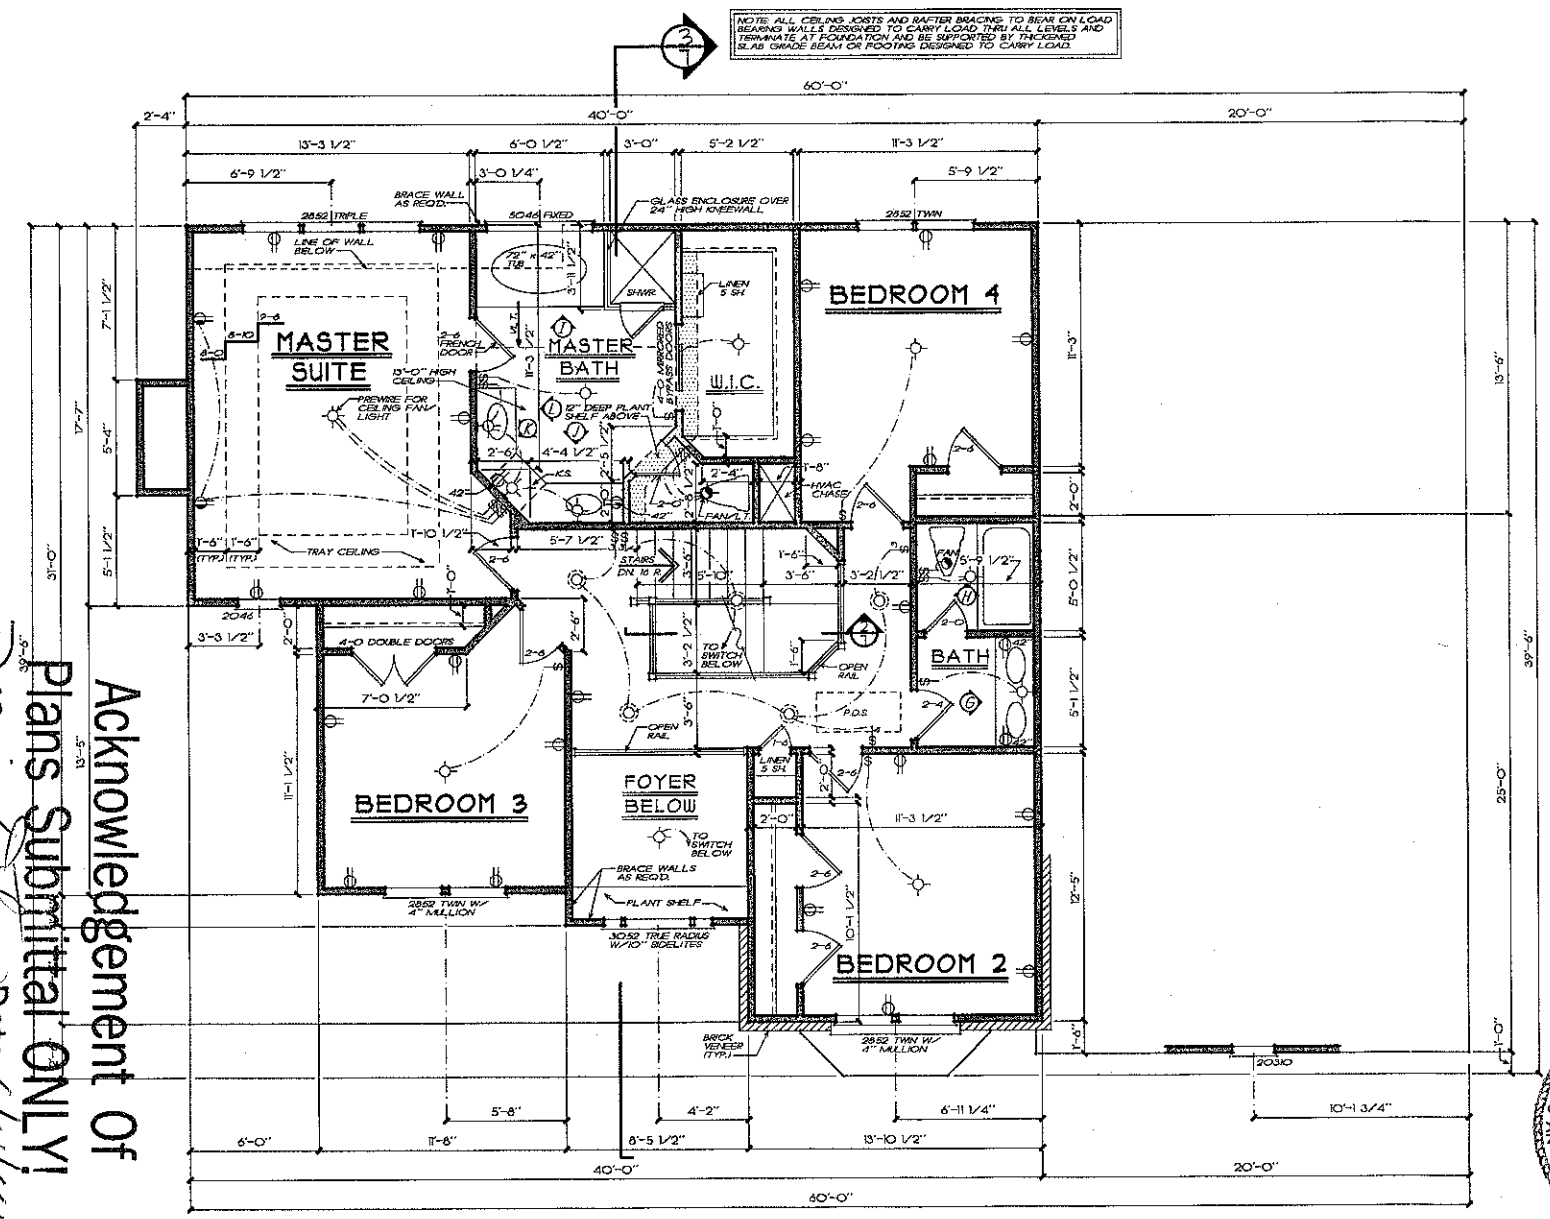

SECOND FLOOR PLAN

1/4" = 1'-0"

NOTE: ALL ANGLES ARE 45° UNLESS OTHERWISE NOTED

FRANK BETZ ASSOCIATES, INC. ASSUMES NO LIABILITY FOR ANY CHANGES OR MODIFICATIONS MADE TO THESE PLANS BY OTHERS.

Acknowledgement Of Plans Submittal ONLY!

Signature Date 6/4/04

Shannon Conlon Date 6/9/04

DATE	DESCRIPTION	DATE	DESCRIPTION

This drawing is not to be reproduced or used for construction any building without the written authorization of Frank Betz Assoc. Inc.

HOMEPLANS


SECOND FLOOR PLAN

THE HILDEBRAND


FBA
FRANK BETZ ASSOCIATES, INC.
2400 LAKE PARK DRIVE/SUITE 250
SMYRNA, GEORGIA 30080
770/431-0888
www.frankbetz.com

IF THIS STAMP IS NOT IN RED IT IS AN ILLEGAL SET OF PLANS


SHEET 5 OF 7

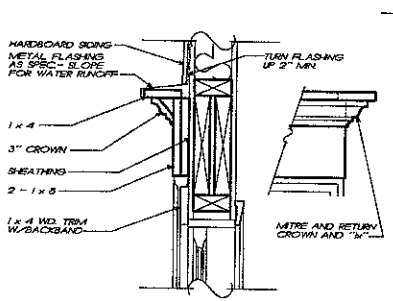

1/6 PEDIMENT DETAIL
1 1/2" = 1'-0"

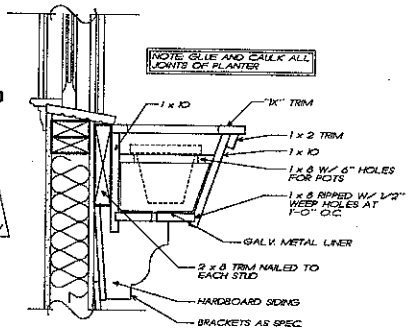


2/6 PLANTER DETAIL
1 1/2" = 1'-0"

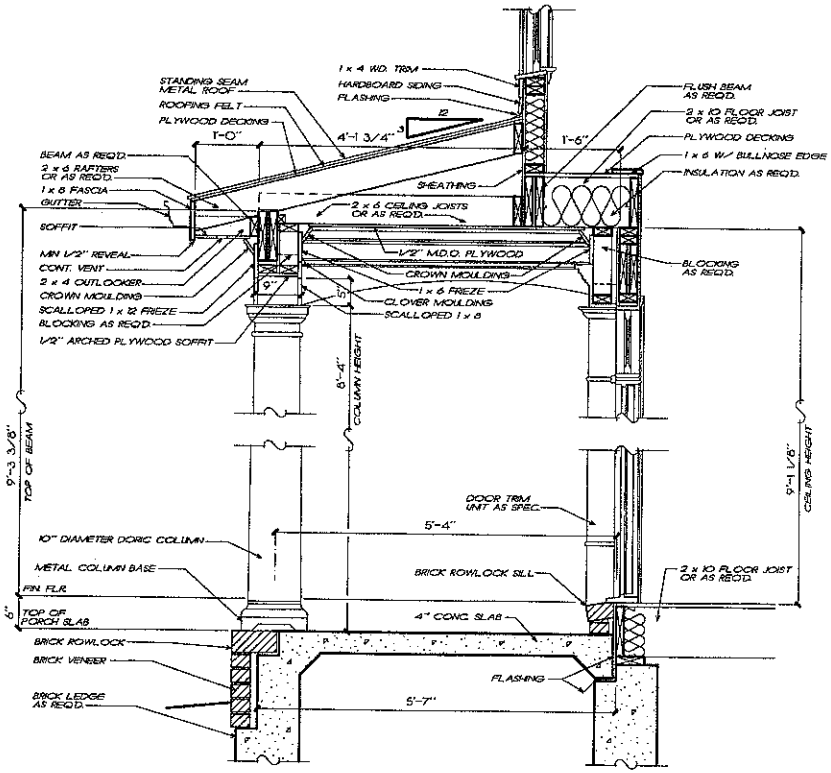

3/6 PORCH DETAIL
3/4" = 1'-0"

NOTE: ALL CEILING JOISTS AND RAFTER BRACING TO BEAR ON LOAD BEARING WALLS DESIGNED TO CARRY LOAD THRU ALL LEVELS AND TERMINATE AT FOUNDATION AND BE SUPPORTED BY THICKENED SLAB (GRADE BEAM OR FOOTING DESIGNED TO CARRY LOAD.

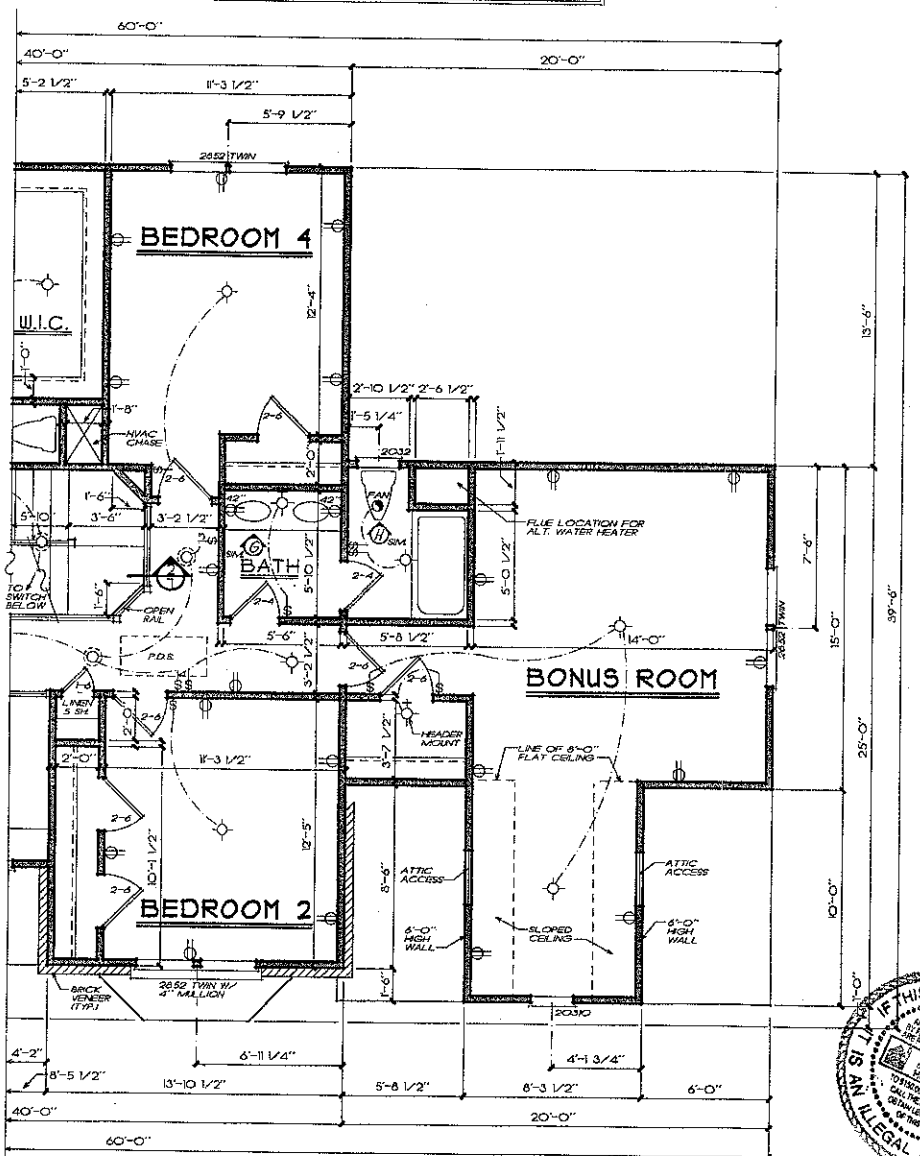

OPT. BONUS PLAN
1/4" = 1'-0"

NOTE: ALL ANGLES ARE 45° UNLESS OTHERWISE NOTED

FRANK BETZ ASSOCIATES, INC. ASSUMES NO LIABILITY FOR ANY CHANGES OR MODIFICATIONS MADE TO THESE PLANS BY OTHERS.

IF THIS STAMP IS NOT RED IT IS AN ILLEGAL SET OF PLANS

FBA
FRANK BETZ ASSOCIATES, INC.
2401 LAKE PARK DRIVE/SUITE 250
SMYRNA, GEORGIA 30080
770/431-0888
www.frankbetz.com

HOMEPLANS

OPT. BONUS PLAN/DETAILS
THE HILDEBRAND

DATE	REV	DATE	2ST

This drawing and design is the property of Frank Betz Associates, Inc. and may not be reproduced or used for construction purposes without the written permission of Frank Betz Associates, Inc.

SHEET 6 OF 7