
Acknowledgement Of
Plans Submittal ONLY!
Kurt Bunday Date 9/17/09
Date

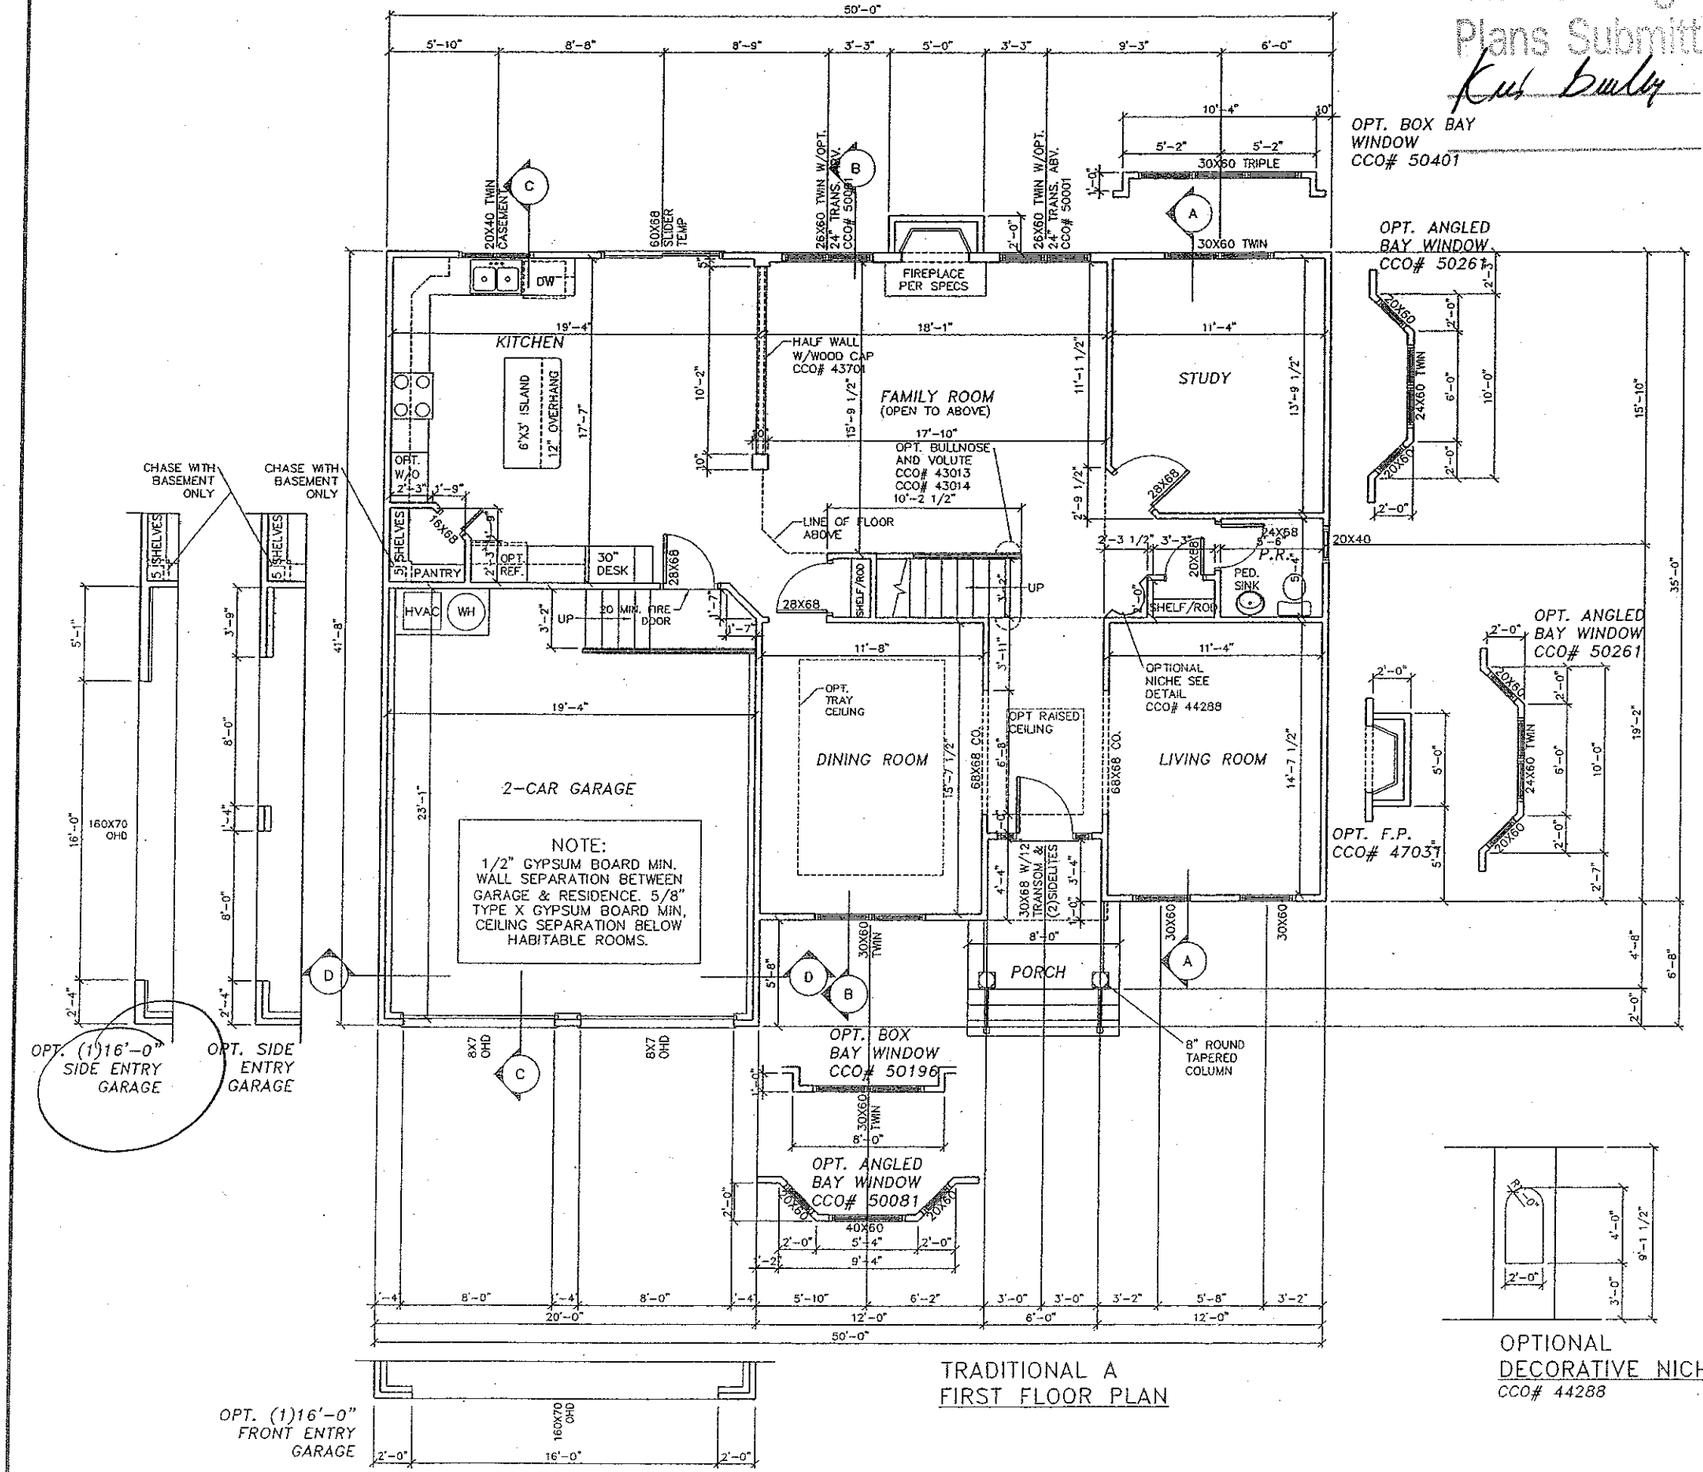


TRADITIONAL A
FIRST FLOOR PLAN

OPT. BOX BAY WINDOW
CCO# 50401


OPT. ANGLED BAY WINDOW
CCO# 50261

OPT. F.P.
CCO# 47037

OPT. ANGLED BAY WINDOW
CCO# 50261

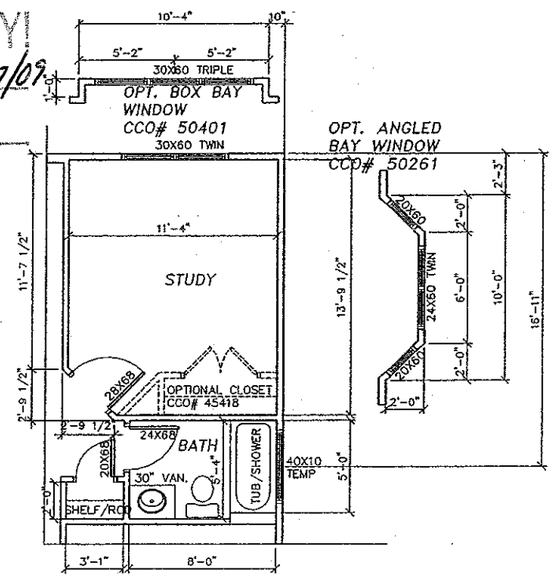

OPT. FULL BATH
CCO# 45463

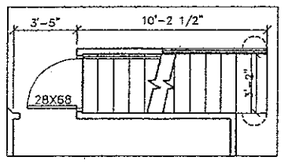


OPT. STAIR TO BASEMENT

HANDRAILS & PICKETS: 36" HIGH HANDRAILS @ ALL STAIRS. 36" RAILING @ ALL BALCONIES. PICKETS SPACED TO NOT ALLOW A 4" SPHERE TO PASS THROUGH.

STAIR RISERS NOT TO EXCEED 8 1/4" PER CODE. TREADS TO BE 9" MIN. WITH 1" NOSING.


OPTIONAL DECORATIVE NICHE
CCO# 44288

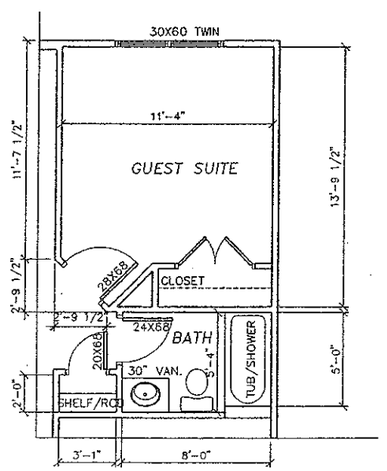


OPT. GUEST SUITE W/ OPT. FULL BATH
CCO# 45373

CHARLOTTE
COREMODEL
ORLEANS HOMEBUILDERS
Building Trust Since 1918
BAINBRIDGE II
SCALE: 1/8"=1 FT
PAGE: 7

Acknowledgement Of
Plans Submittal ONLY!
Kris Bailey Date 9/17/09
Date

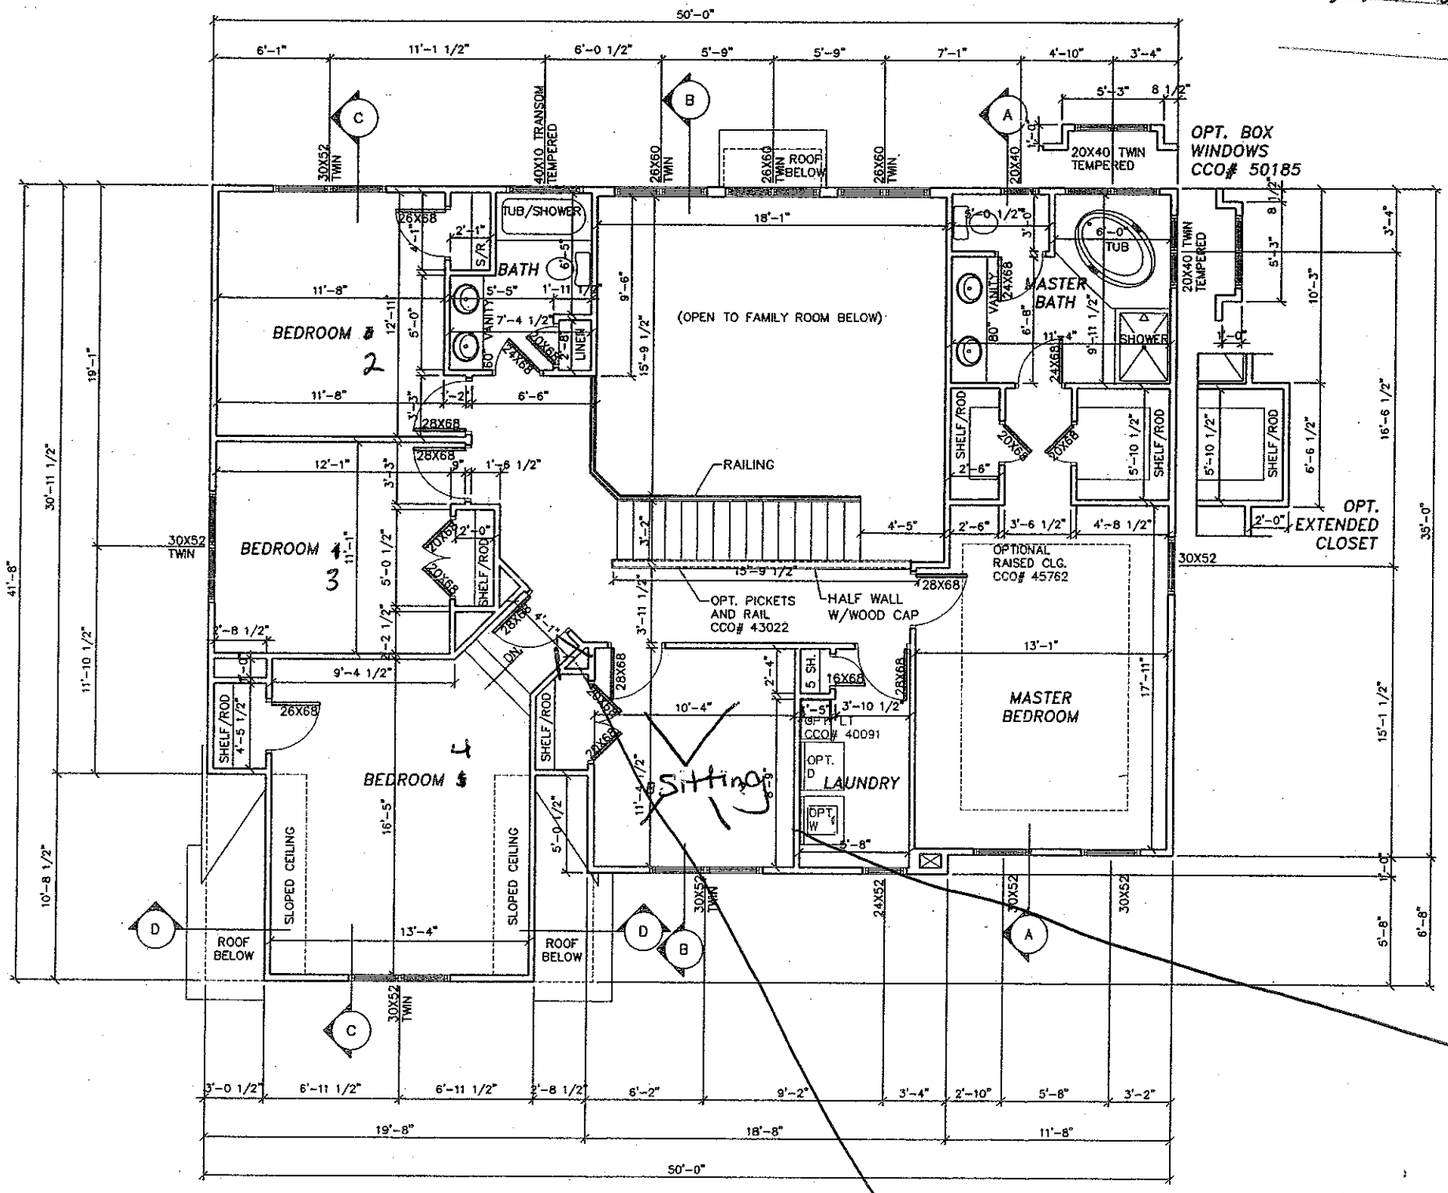

TRADITIONAL A
SECOND FLOOR PLAN

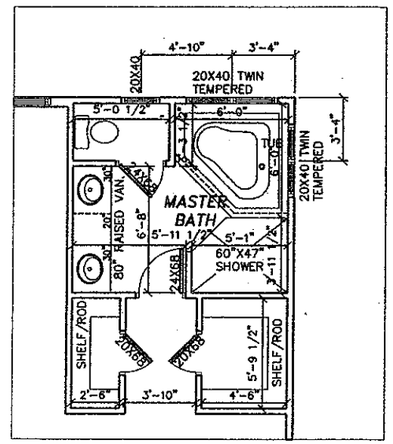

OPT. DELUXE MASTER BATH
CCO# 45467

STAIR RISERS NOT TO EXCEED 8 1/4" PER CODE. TREADS TO BE 9" MIN. WITH 1" NOSING.

Flip Laundry Rm & make Sitting Rm btw Master Bedroom & Laundry Rm
KG
9/17/09

COREMODEL
ORLEANS Building Trust Since 1918
BAINBRIDGE II