
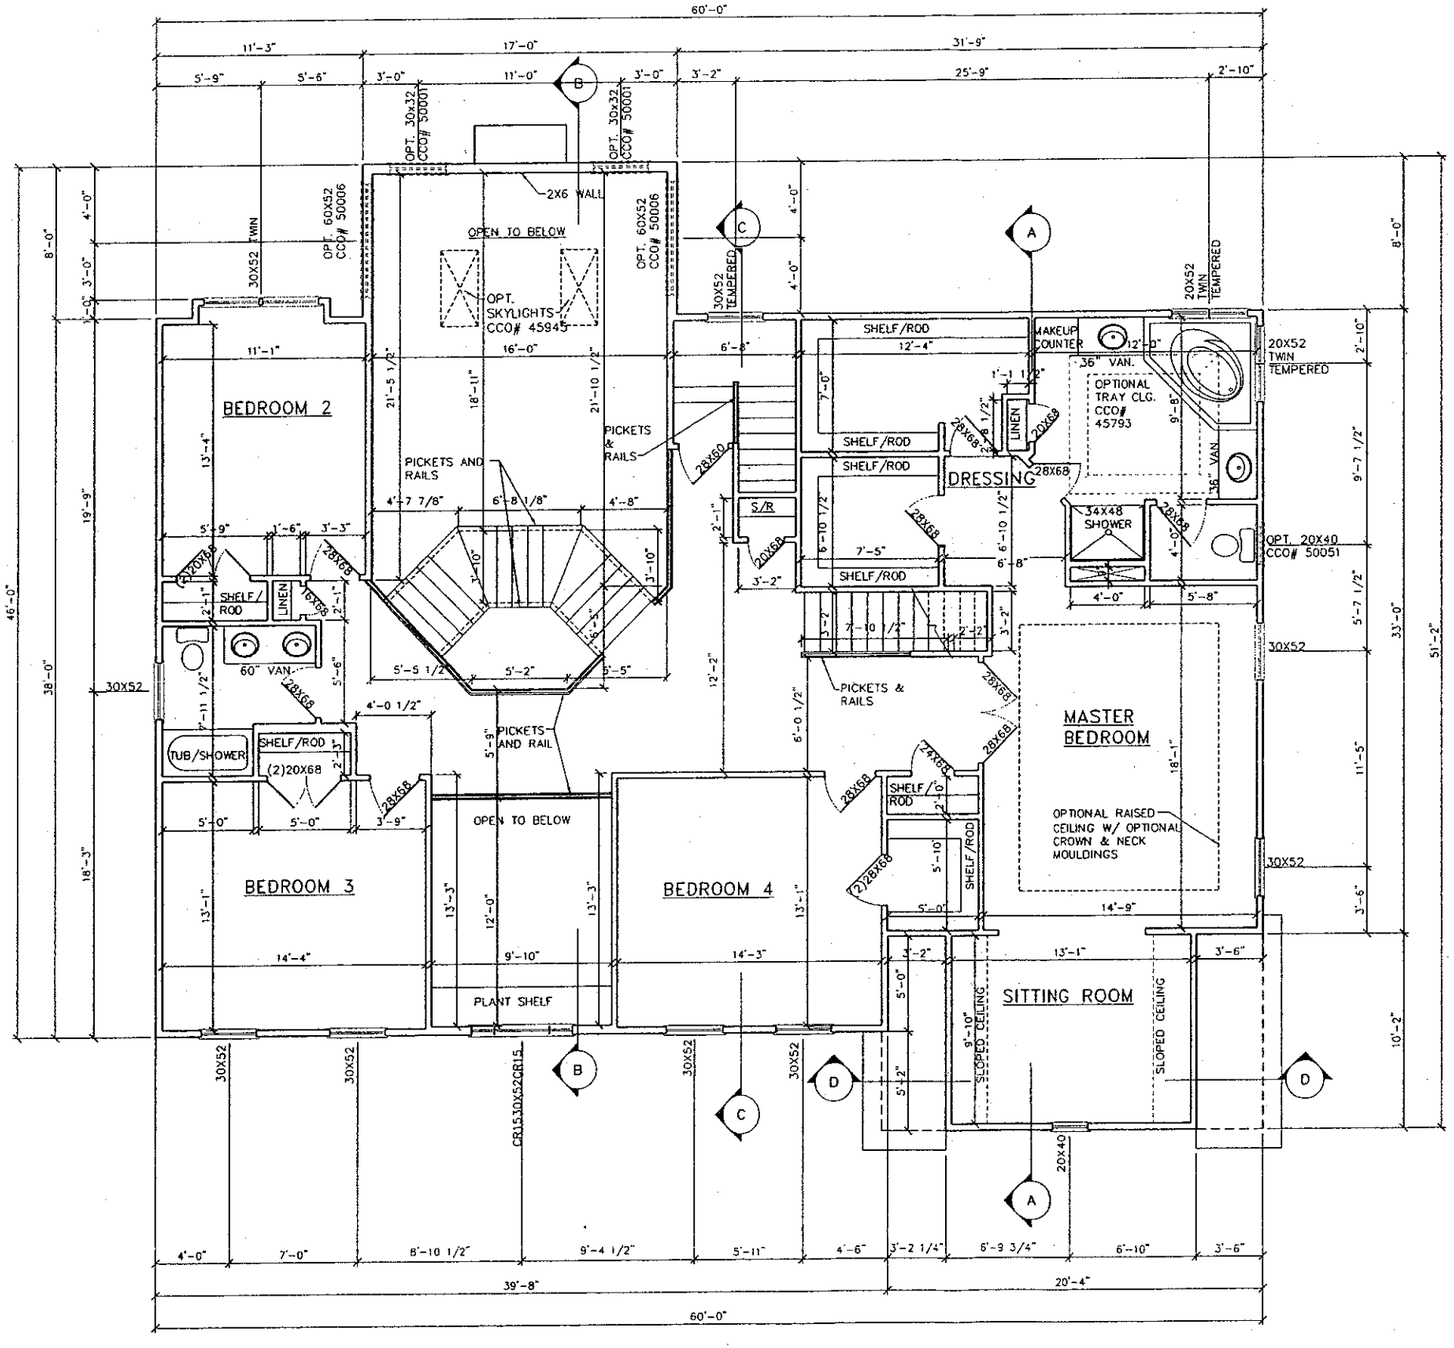


SECOND FLOOR PLAN W/OPT. WALK UP ATTIC

TRADITIONAL A
OPT. REQUIRES AN EXTENDED GARAGE
CCO# 45650

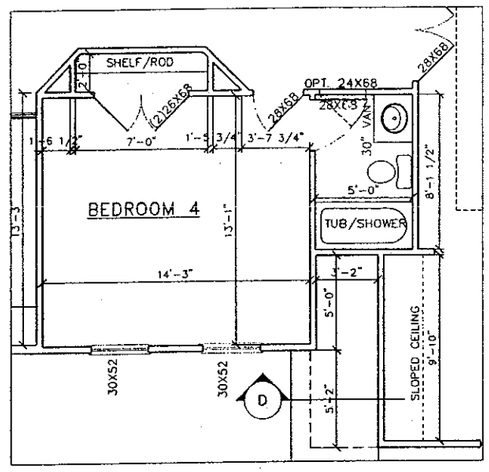

SECOND FLOOR PLAN W/OPT. BATH

TRADITIONAL A

CHARLOTTE
COREMODEL

ORLEANS HOMEBUILDERS
Building Trust Since 1913

BRADFORD GRAND II

SCALE: 1/8"=1 FT

PAGE: 12