The Cove @ Chesapeake Point Lot # 5


Grand Morning RM

4BDRM

Acknowledgement Of Plans Submittal ONLY!


W/Markers Date 11/17/06


Date 11-17-06

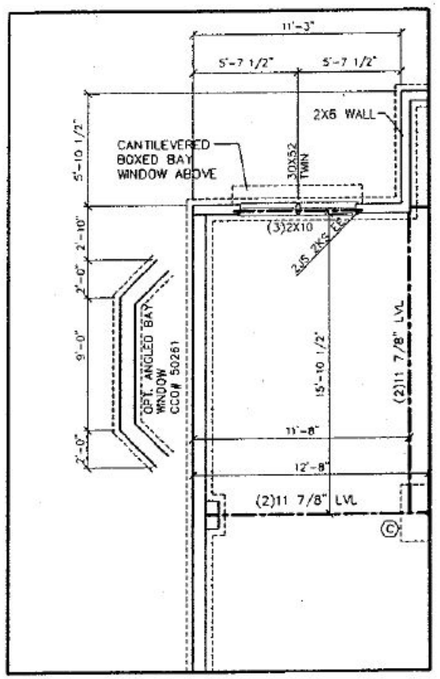


OPT. EXTENDED STUDY OR OPT. BEDROOM WITH FULL BATH

CCO# 45131
CCO# 45373

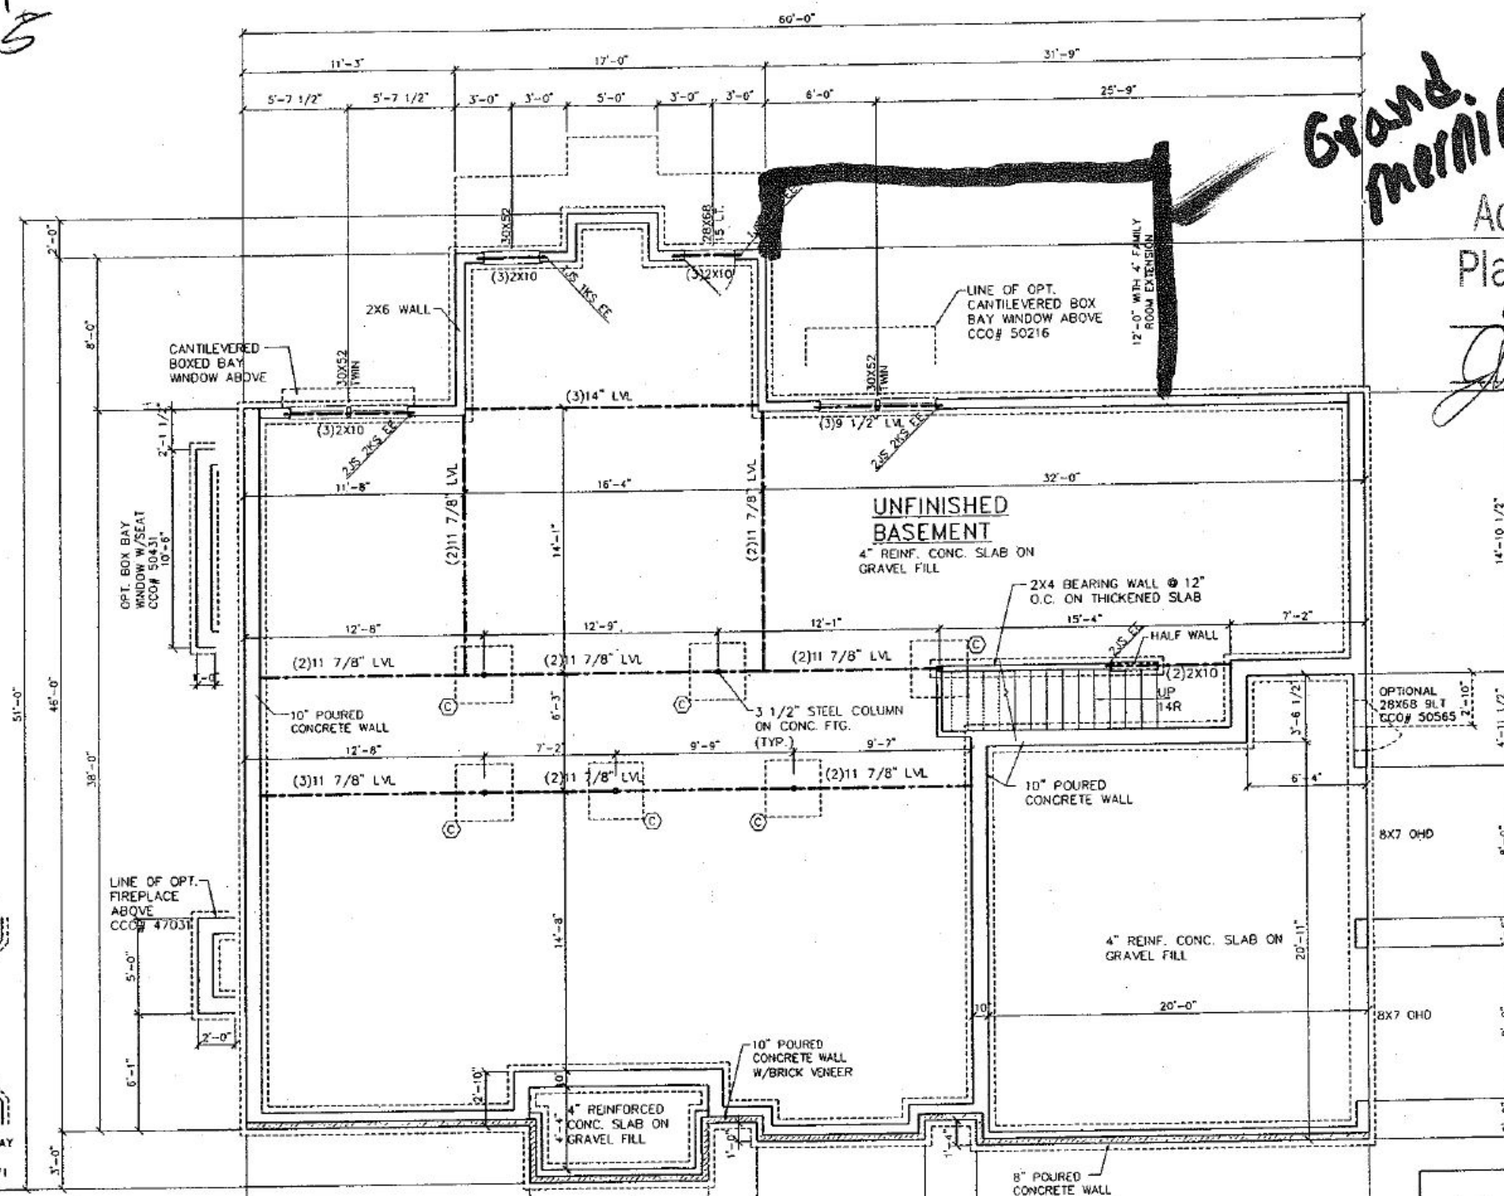

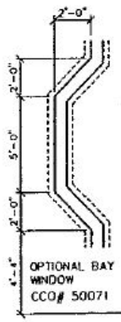

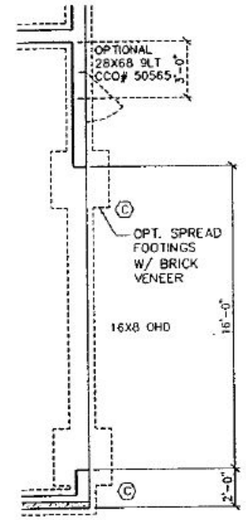

OPTIONAL 16' DOOR SIDE ENTRY GARAGE

	FOOTING SIZE	REINFORCEMENT
A	24"X24"X12"	NO REINFORCEMENT REQUIRED
B	30"X30"X12"	NO REINFORCEMENT REQUIRED
C	36"X36"X12"	(3)#4X2'-6" E.W. BOTTOM
D	42"X42"X12"	(4)#4X3'-0" E.W. BOTTOM
E	48"X48"X12"	(4)#5X3'-6" E.W. BOTTOM
F	54"X54"X12"	(4)#5X4'-0" E.W. BOTTOM
G	60"X60"X12"	(5)#5X4'-6" E.W. BOTTOM

NOTES:

100% VAPOR BARRIER

4" REINFORCED CONCRETE SLAB ON GRAVEL FILL

6 MIL POLY

TERMITE TREATMENT UNDER SLAB

SLAB AREA: 441 SQ. FT.

UNFINISHED BASEMENT

TRADITIONAL A

NORTH CAROLINA PROFESSIONAL ENGINEER SEAL 030607 7/11/06 R. LINDLEY VAUGHAN JR ENGINEER

PROFESSIONAL ENGINEER'S SEAL APPLIES TO BEAMS, POSTS, BALLOON FRAMED WALLS, AND PIER FOOTINGS ONLY.

CHARLOTTE

COREMODEL

ORLEANS HOME BUILDERS Building Trust Since 1945

BRADFORD GRAND II

SCALE: 1/8"=1 FT

PAGE: 2