

Raised ceiling 45762

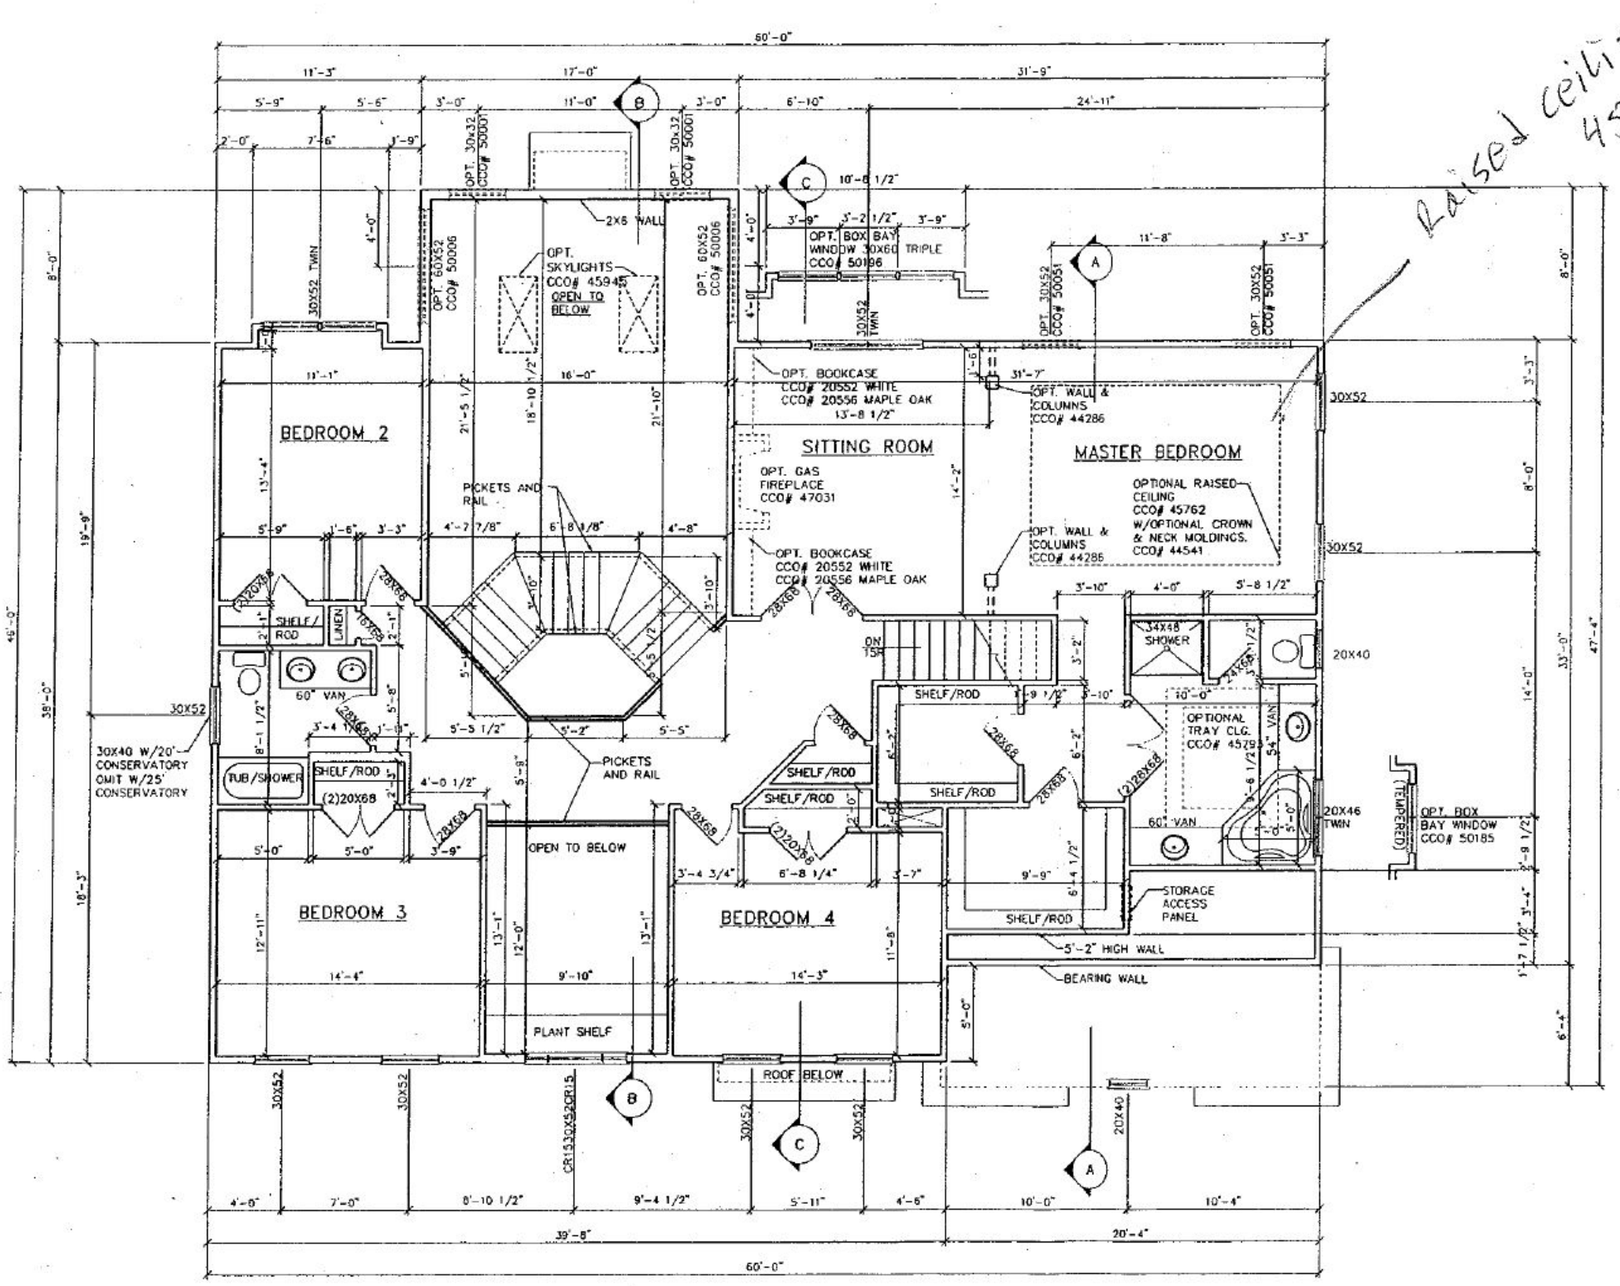


## STANDARD SECOND FLOOR PLAN

TRADITIONAL A
1708 SQ FT

SHOWN WITH OUT WALK UP ATTIC

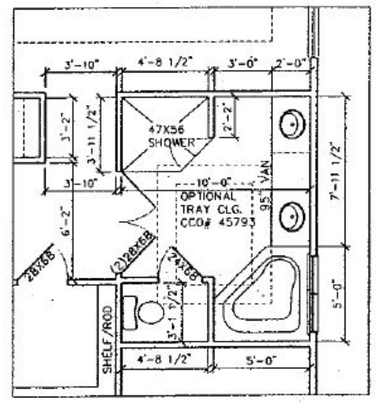


## OPT. DELUXE MATER BATH

CCO# 45467
BRADFORD GRAND II

CHARLOTTE
COREMODEL

ORLEANS HOMEBUILDING
Building Trust Since 1918

BRADFORD GRAND II

SCALE: 1/8"=1 FT

PAGE: 11