

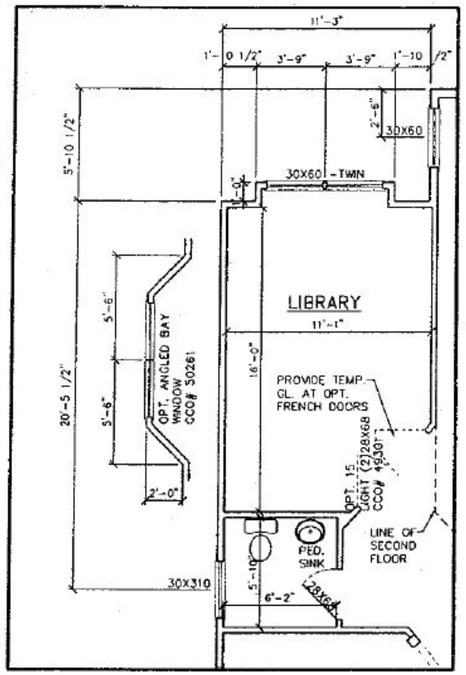



OPT. EXTENDED STUDY
CCO# 45131

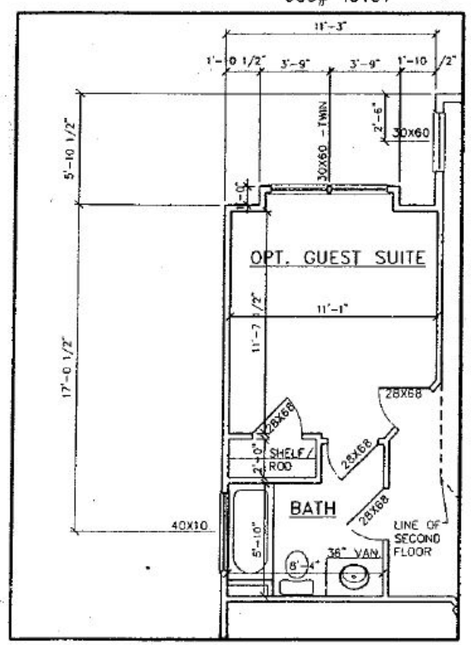


OPT. GUEST SUITE W/FULL BATH
CCO# 45373

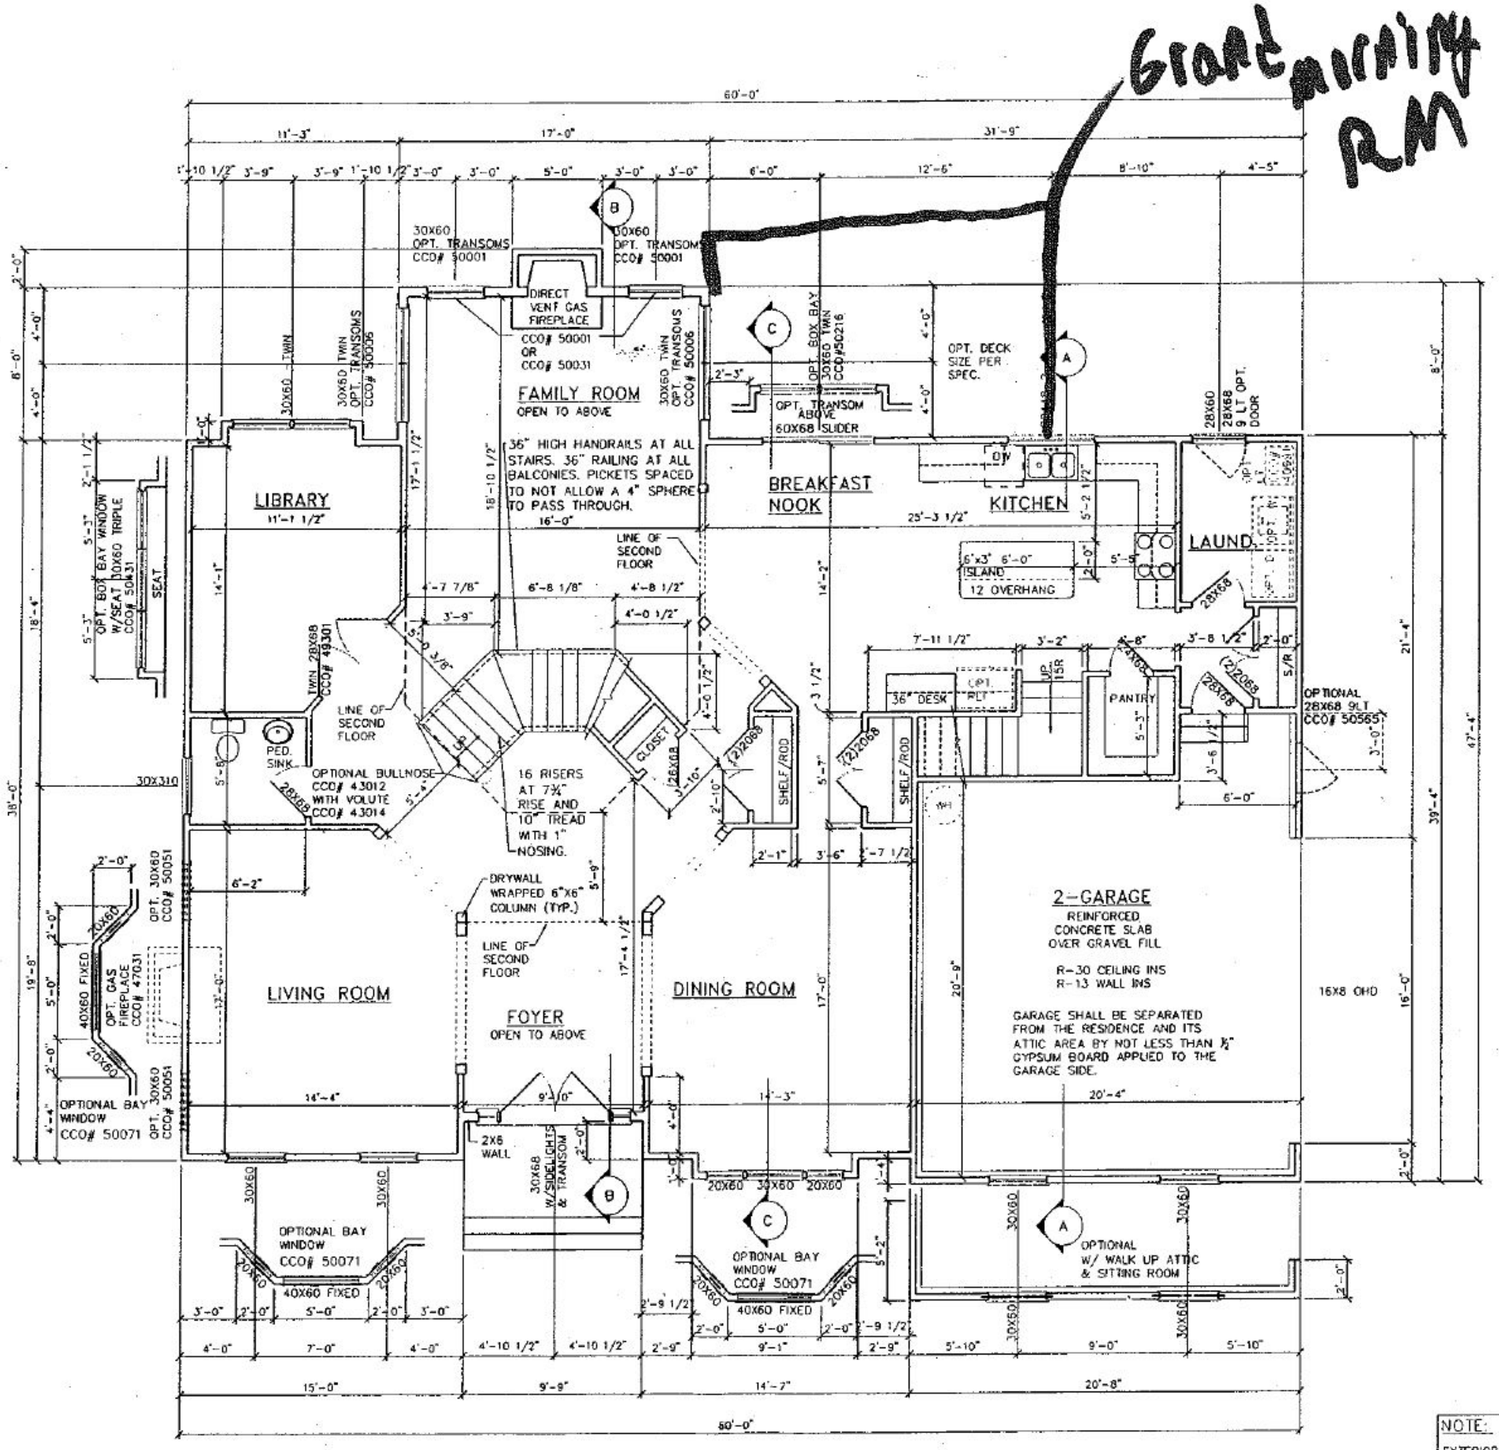


FIRST FLOOR PLAN
TRADITIONAL A

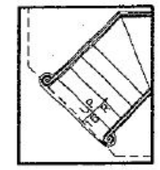

OPT. BULLNOSE W/VOLUTE
CCO# 43012
CCO# 43014

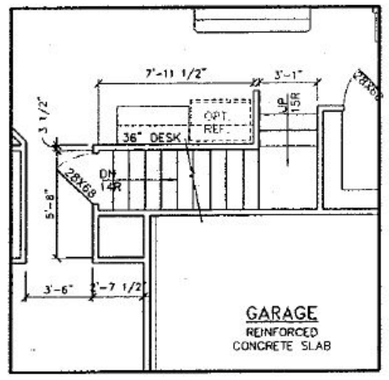

OPT. BASEMENT STEPS

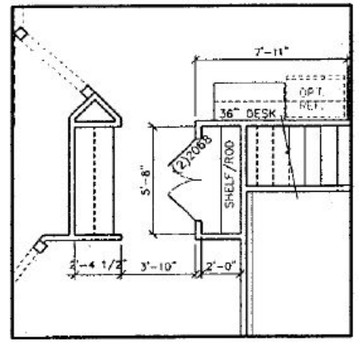

OPT. BUTLERS PANTRY
CCO# 20410

NOTE:
EXTERIOR WALLS SHOWN AT 4" WIDTH.
INTERIOR WALLS SHOWN AT 3 1/2" WIDTH.
(2) 2X4 INTERIOR DOOR HEADERS W/(1) 2X4 STUD EE TYP. U.N.O.
(2) 2X10 EXTERIOR HEADERS W/(1)2X4 STUD EE TYP. U.N.O.

CHARLOTTE
COREMODEL

ORLEANS HOMEBUILDERS
Building Trust Since 1963

BRADFORD GRAND II

SCALE: 1/8"=1 FT

PAGE: 7