Willie 363-ABP

4 Bdrm


Acknowledgement of Plans Submittal ONLY!


W Sparks RS. Date 12-20-06

Date 12-20-06


Transom over slider

OPT. BULLNOSE
CCO# 43012
CCO# 43014

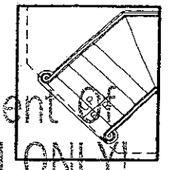


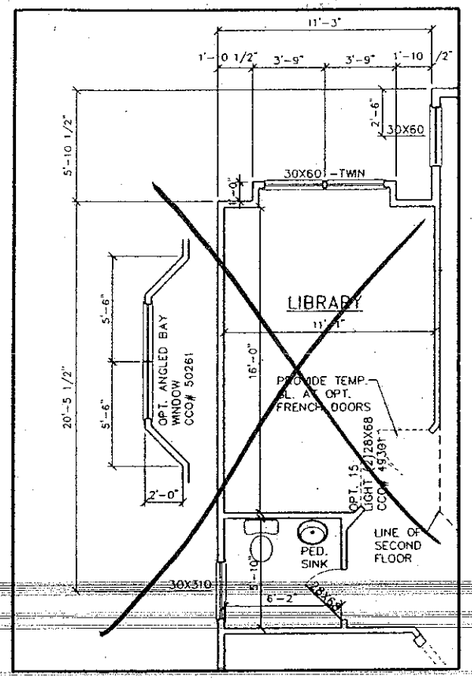


OPT. EXTENDED STUDY
CCO# 45131

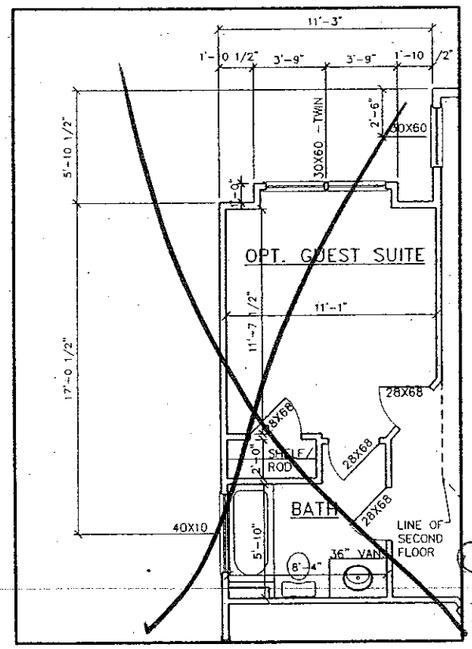


OPT. GUEST SUITE W/FULL BATH
CCO# 45373

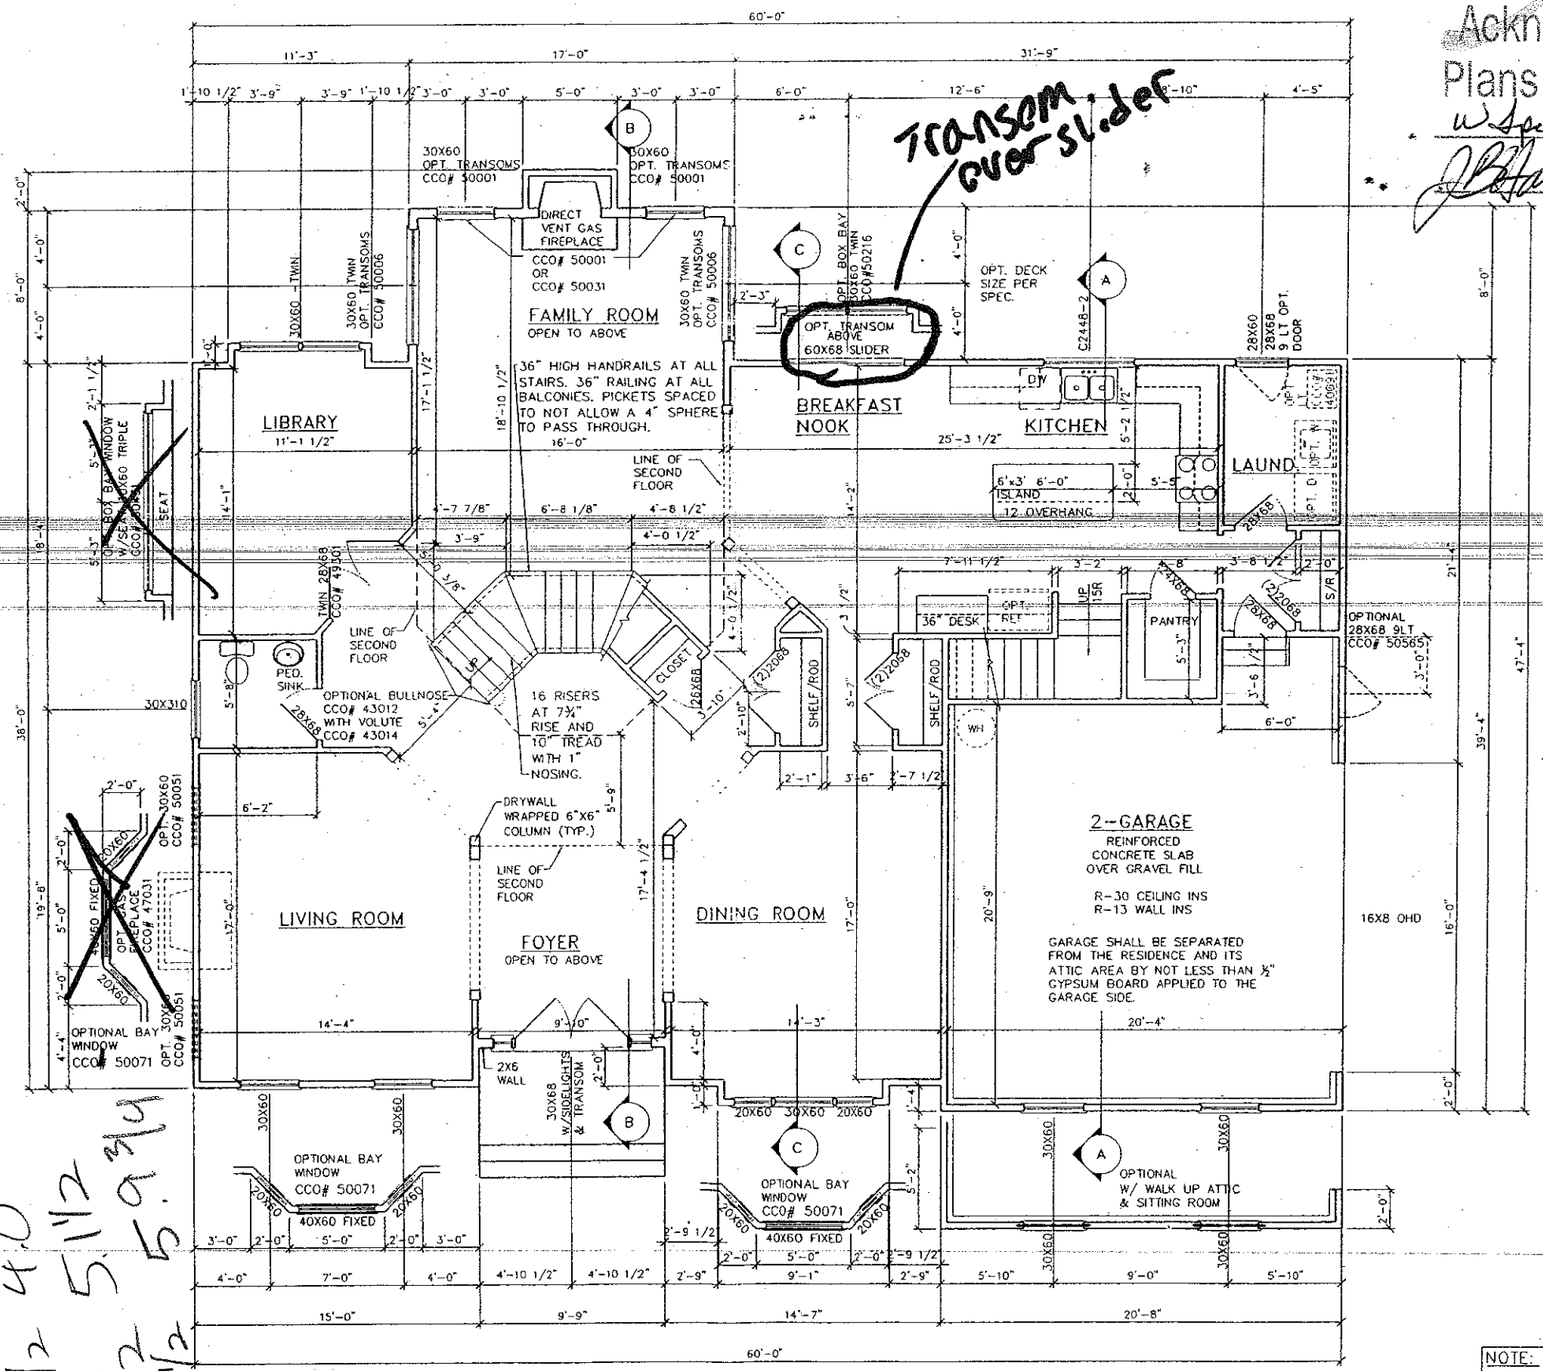

FIRST FLOOR PLAN
TRADITIONAL A

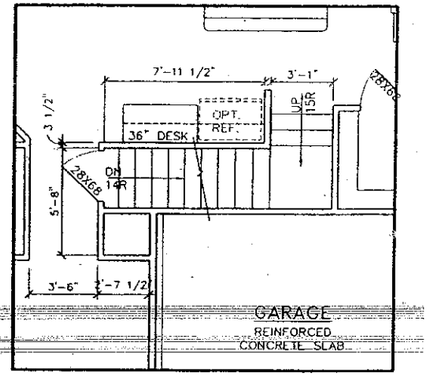

OPT. BASEMENT STEPS

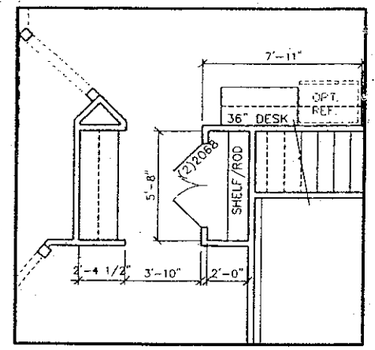

OPT. BUTLERS PANTRY
CCO# 20410

NOTE:
EXTERIOR WALLS SHOWN AT 4" WIDTH.
INTERIOR WALLS SHOWN AT 3 1/2" WIDTH.
(2) 2X4 INTERIOR DOOR HEADERS W/(1) 2X4 STUD EE TYP. U.N.O.
(2) 2X10 EXTERIOR HEADERS W/(1)2X4 STUD EE TYP. U.N.O.

CHARLOTTE
COREMODEL


ORLEANS HOMEBUILDERS
Building Trust Since 1918

BRADFORD GRAND I

SCALE: 1/8"=1 FT


PAGE: 7

4.0
5'-1½
5.9½
3.11½
5.1½
5.9½
1 2 3

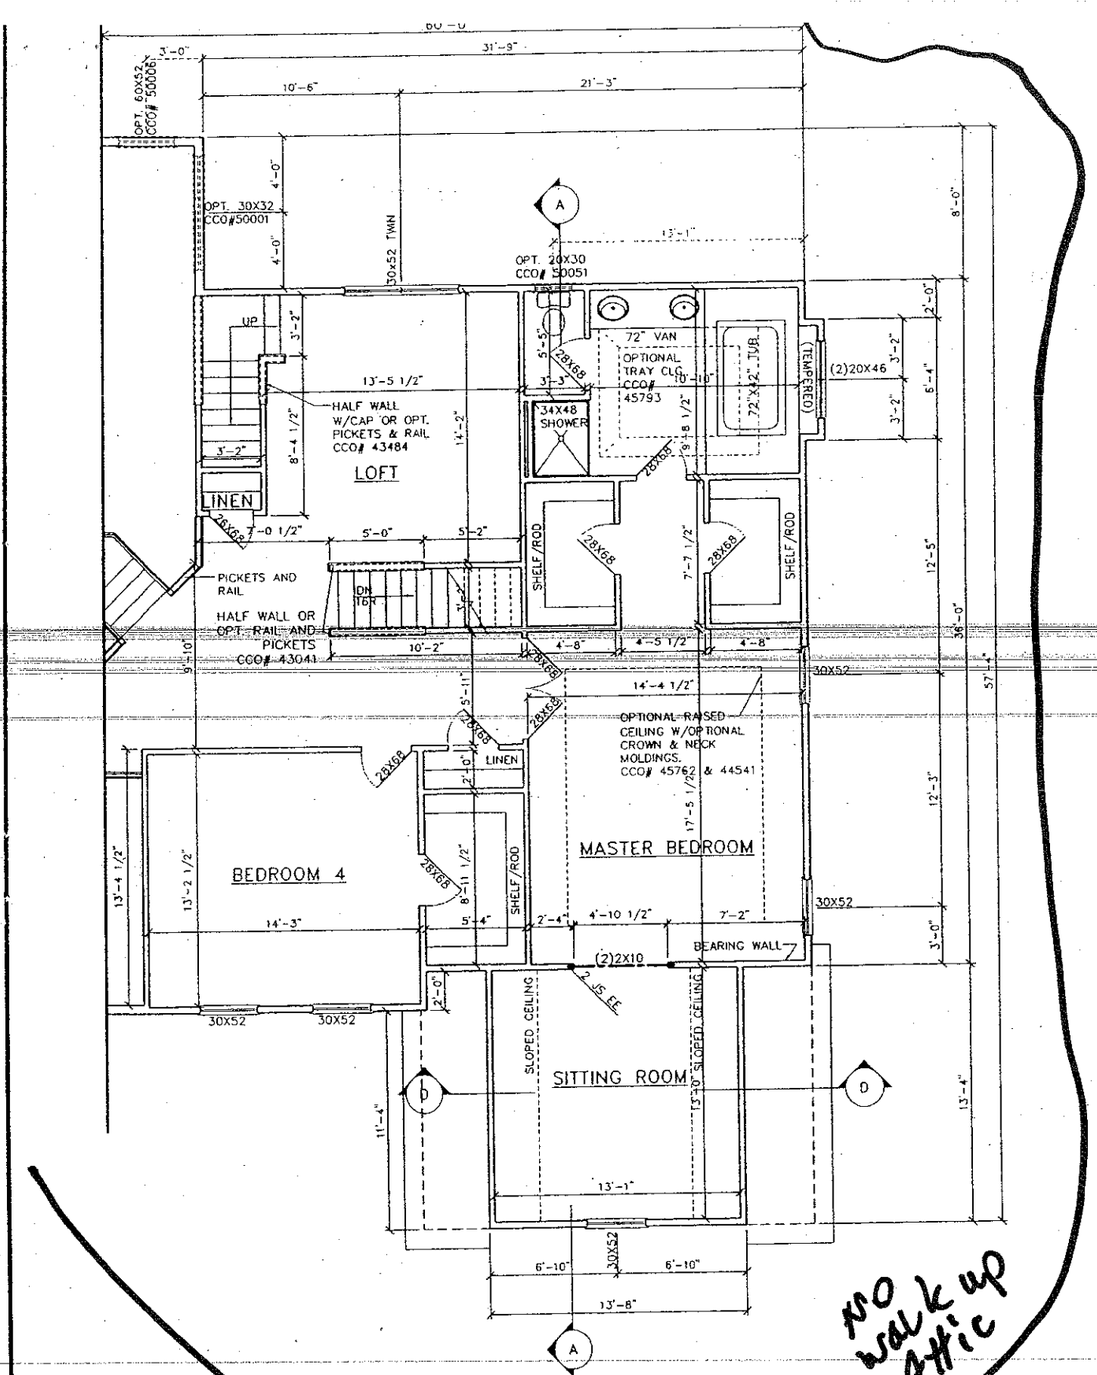

OPT. SECOND FLOOR PLAN W/OPT. CCO# 45498
LOFT @ 3 CAR GARAGE ONLY

NO walk up Attic

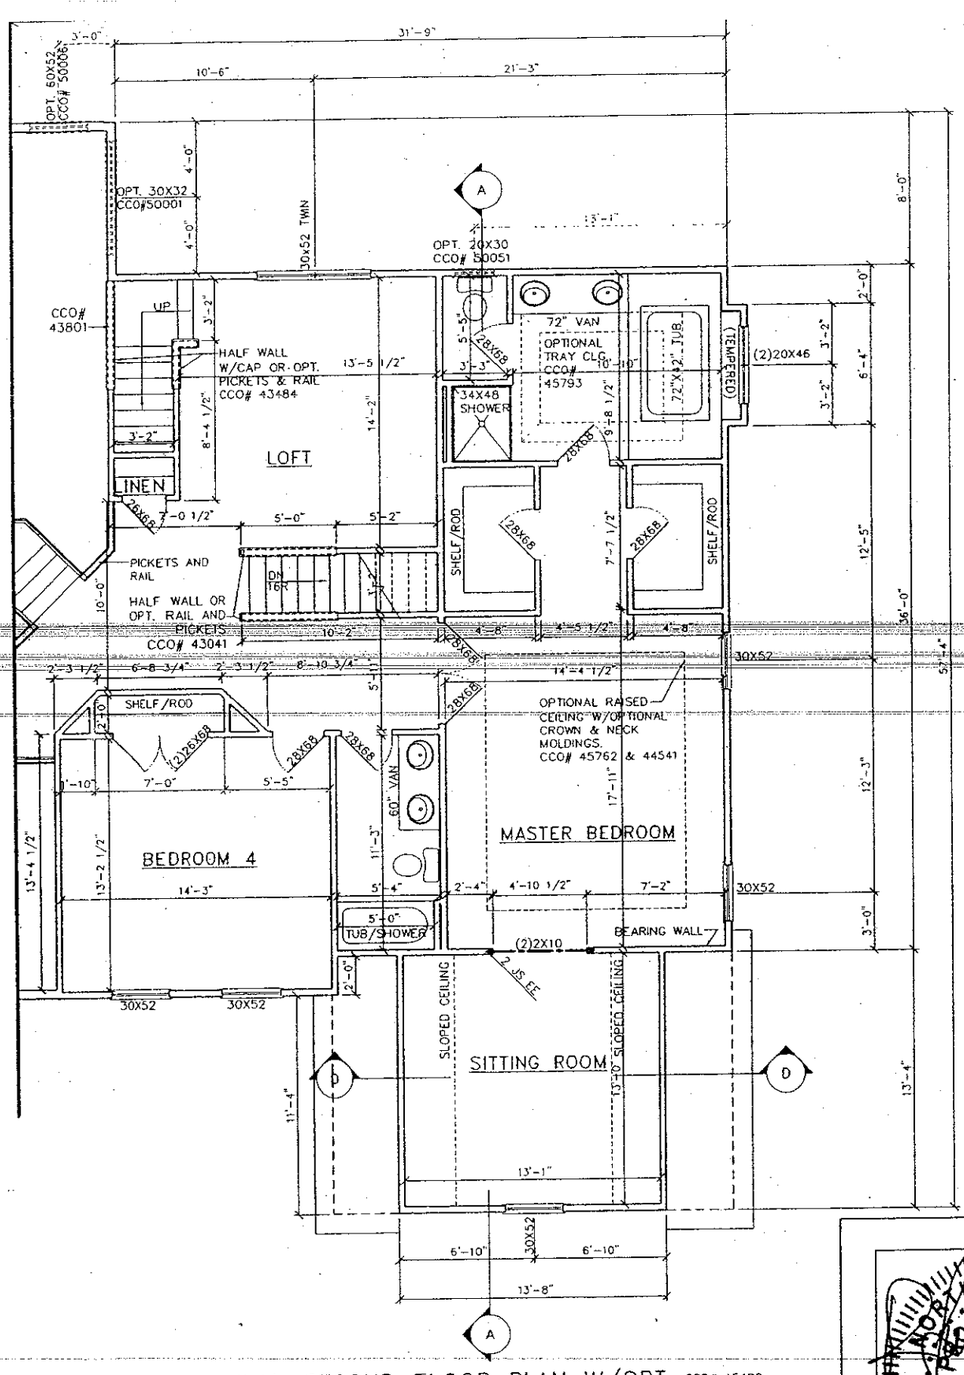

OPT. SECOND FLOOR PLAN W/OPT. CCO# 45498
LOFT & OPT. HALL BATH @ 3 CAR GARAGE ONLY CCO# 45465

NORTH CAROLINA PROFESSIONAL SEAL 030607 7/19/06 ENGINEER R. LINDLEY VAUGHAN, JR.

PROFESSIONAL ENGINEER'S SEAL APPLIES TO BEAMS, POSTS, BALLOON FRAMED WALLS, AND PIER FOOTINGS ONLY.

CHARLOTTE
COREMODEL

ORLEANS HOMEBUILDERS Building Trust Since 1918

BRADFORD GRAND

SCALE: 1/8"=1 F