



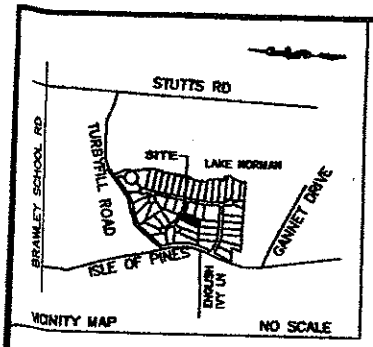

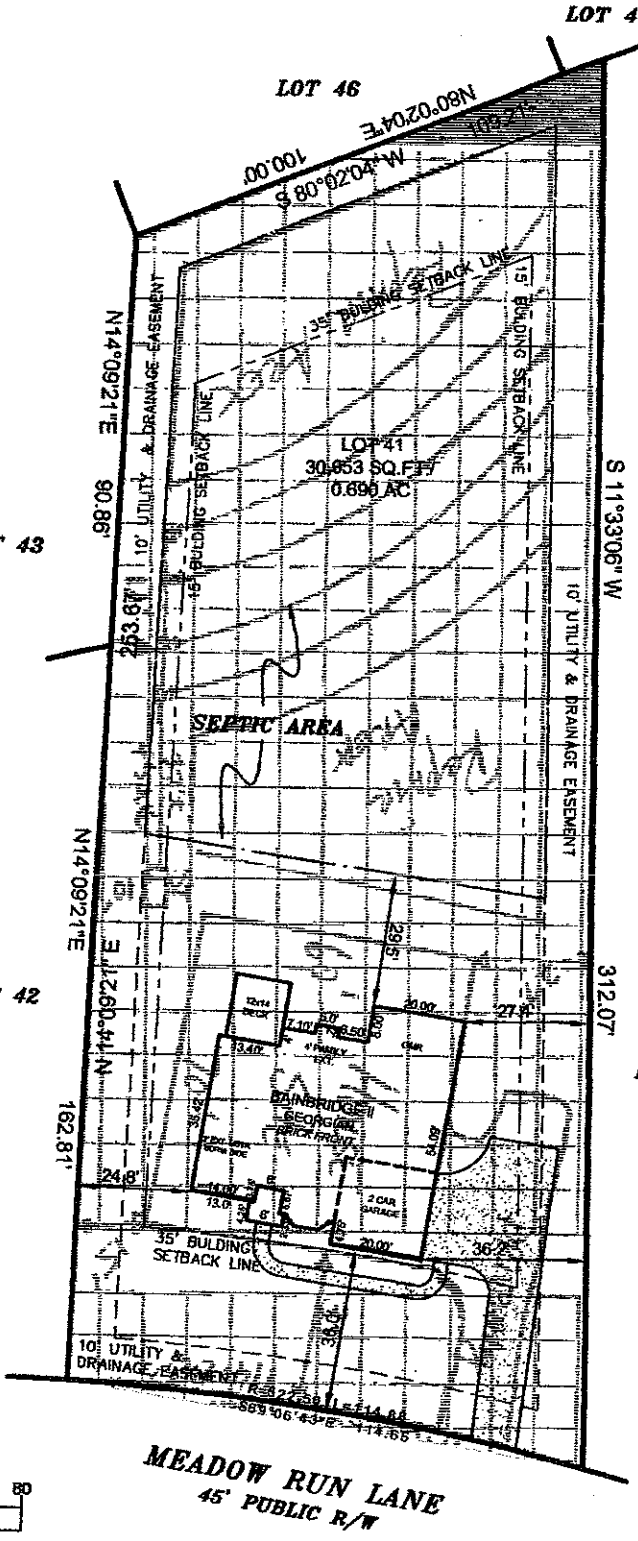

Minimum Building SetbackS:
35' Front, 35' Rear
25' Corner, 15' Side

All lots are subject to a 10' Utility and Drainage Easement. 10 feet on each side of the property line.

R/W = RIGHT-OF-WAY

40 0 20 40 80

GRAPHIC SCALE
1 INCH = 40 FT

PLOT PLAN

THE PRESERVE at ISLE OF PINES
DAVIDSON TOWNSHIP, IREDELL COUNTY , NC

LOT 41
MEADOW RUN LANE

TAYLOR WISEMAN & TAYLOR
ENGINEERS ▮ SURVEYORS ▮ SCIENTISTS
SUBSURFACE UTILITY ENGINEERS
4101-F STUART ANDREW BLVD., CHARLOTTE, NC 28217
PHONE (704) 527-2535 FAX (704) 527-2537

SCALE: 1" = 40'	DATE: AUGUST 10, 2005	FILE: 70425.0005.00
DRAWN BY: JES	CHECKED BY: JES	SHEET: 1\1