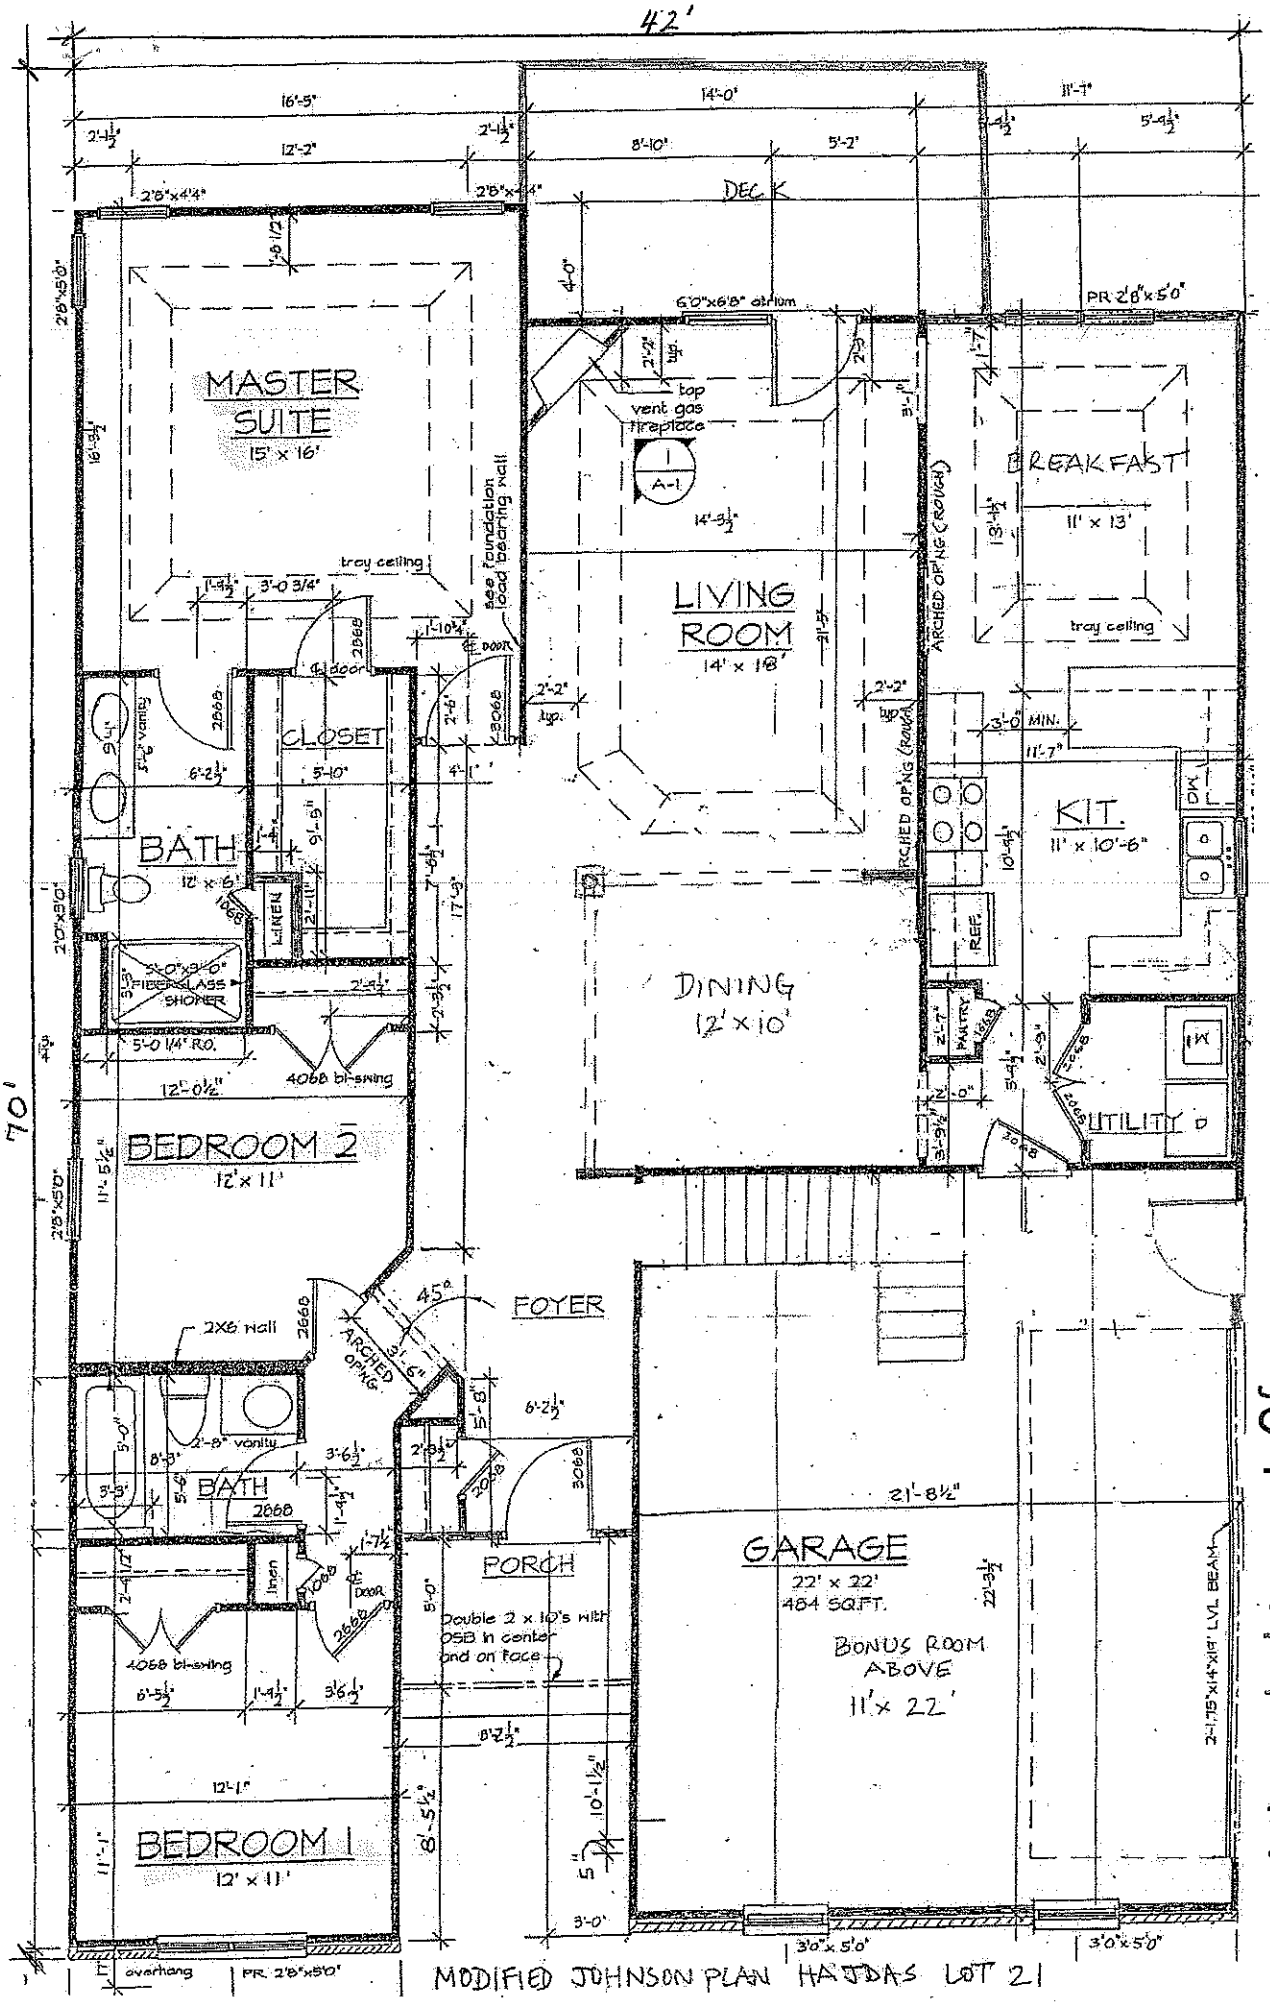


MODIFIED JOHNSON PLAN HAJDAS LOT 21

FLOORPLAN FOR SEPTIC PERMIT LOT 21

122 MEADOW CREST LN MOORESVILLE NC 28117

3 BR, 2 BATH

BONANZA DEVELOPMENT

Acknowledgement Of Plans Submittal ONLY!

Bonanza Dev. Lady Steffie Lindy Date 7/21/14

Date 2-21-14