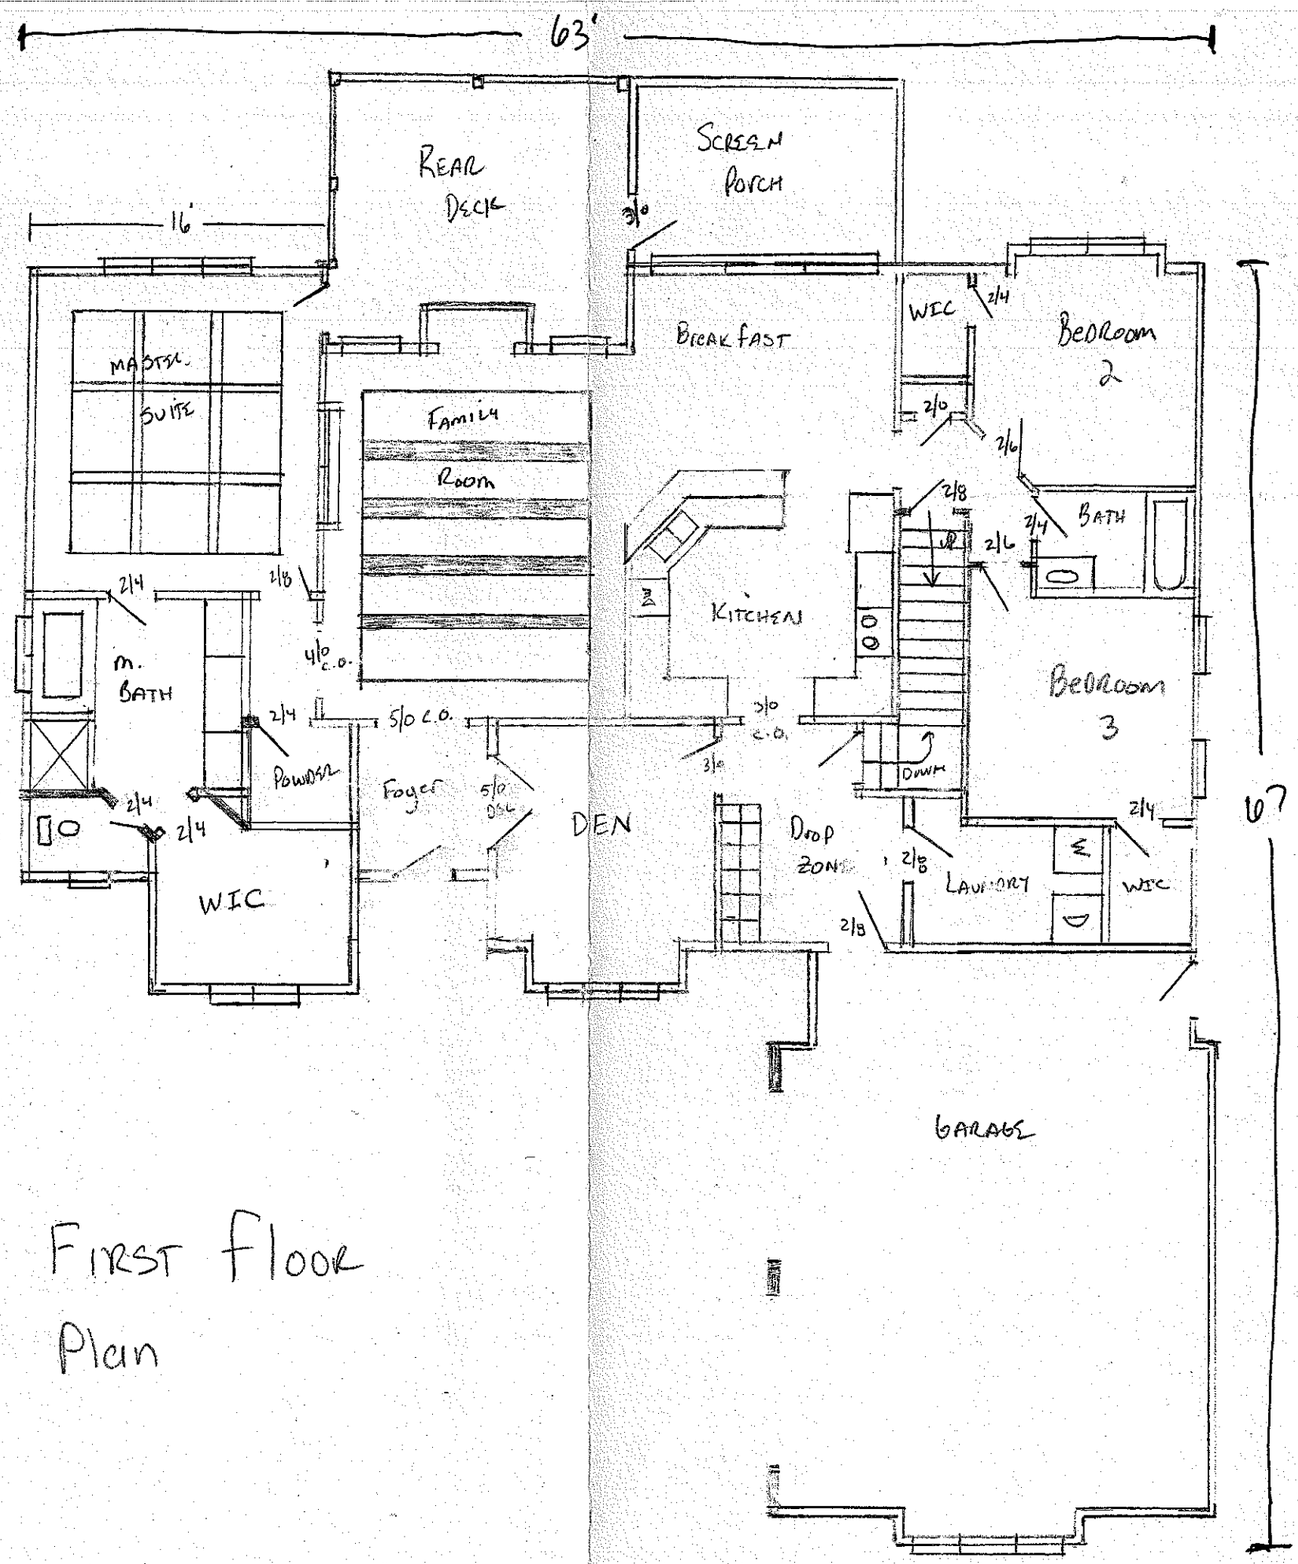


Acknowledgement Of Plans Submittal ONLY!

Date 2-4-15

APPROVED FEB 04 2015


Date

ENNIS RESIDENCE
LOT 11 Whispering OAKS

First Floor Plan

1/8" = 1'

Acknowledgement Of
Plans Submittal ONLY!
Date 2-4-15
APPROVED Date FEB 04 2015

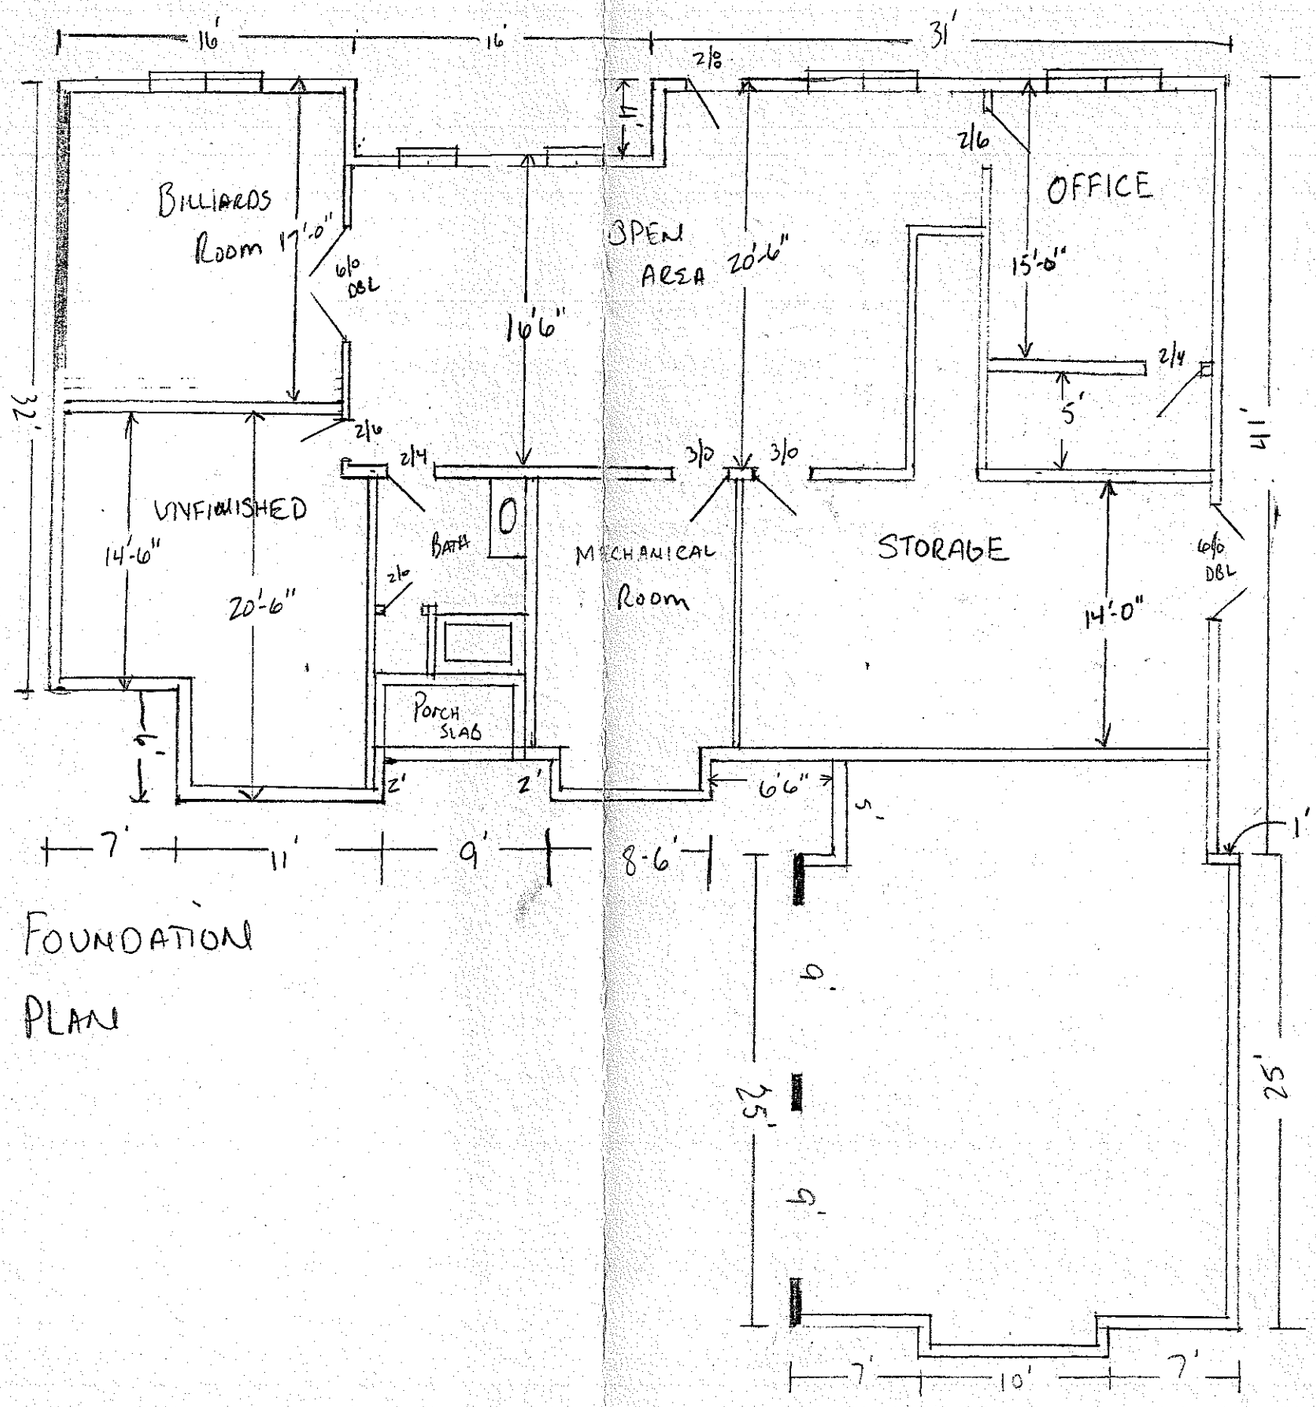

FOUNDATION
PLAN

1/8" = 1'

59 of 67