NOTE:

EXTERIOR WALLS SHOWN AT 4" WIDTH.
INTERIOR WALLS SHOWN AT 3 1/2" WIDTH.

4' FAM. EXT. P.41

4' NOOK EXT. P.37

MAKE SOLID WALL

Acknowledgement Of
Plans Submittal ONLY!
Date 8/27/09
Date 8/27/09

3CAR SIDE LOAD P.33

OPTIONAL BOX BAY WINDOW

OPTIONAL FIREPLACE LOCATION

OPTIONAL BOX BAY WINDOW

OPT. ANGLE BAY WINDOW

OPT. SIDE ENTRY GARAGE

FIRST FLOOR PLAN

OPT. 2' EXTENDED GARAGE

OPT. 4' EXTENDED GARAGE

OPT. ANGLE BAY WINDOW

OPTIONAL BOX BAY WINDOW


OPTIONAL STAIR TO BASEMENT
FIRST FLOOR PLAN DETAIL

FRENCH DOORS

FARM HOUSE "A"
ELEV. 09.22
ADD BAY WINDOW TO LR

CHARLOTTE
COREMODEL
ORLEANS HOMEBUILDERS Building Trust Since 1918
WATERBURY III
SCALE: 1/8"=1 FT
PAGE: 7

INSULATION LOCATION	R VALUE
EXTERIOR WALLS	R-13
FLOORS	R-19
CANTILEVERS & OVERHANGS	R-19
FLOOR ABOVE GARAGE	R-19
ALL CEILINGS	R-30

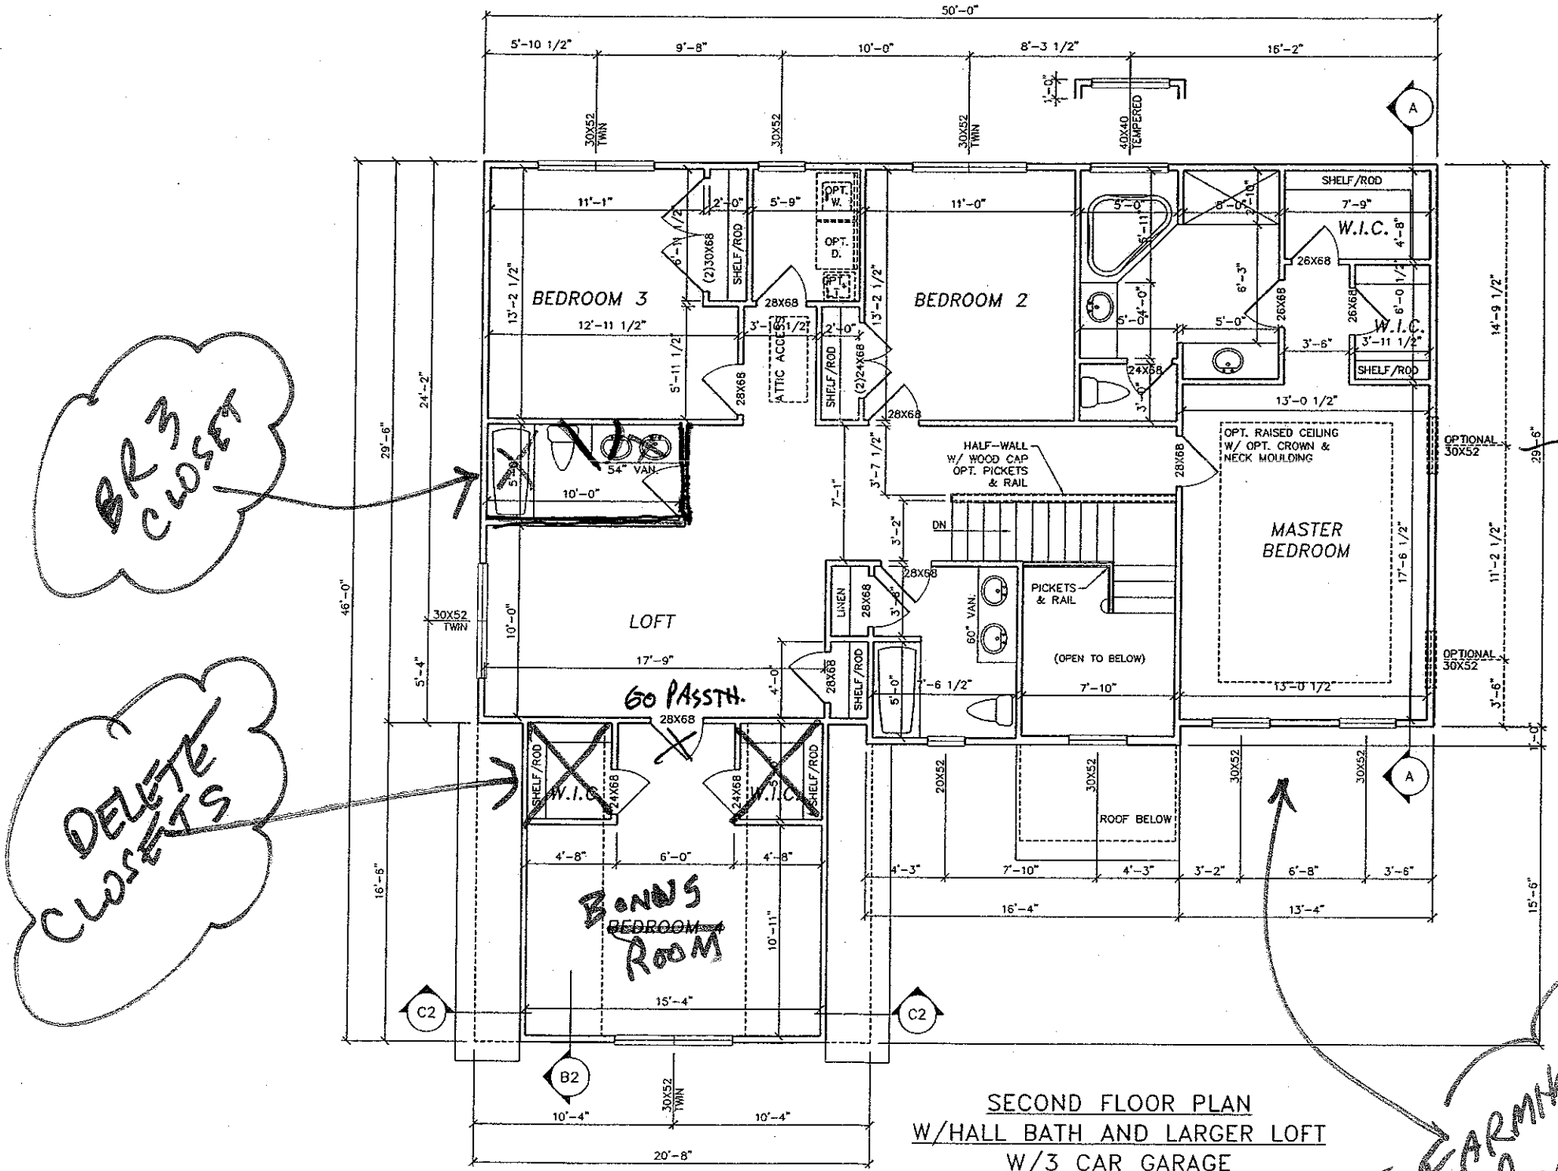

BR3 CLOSET

DELETE CLOSETS

FARMHOUSE A ELEVATION P22

Acknowledgement Of Plans Submittal ONLY!
Date 8/25/09
Date 8/28/09

SECOND FLOOR PLAN
W/HALL BATH AND LARGER LOFT
W/3 CAR GARAGE

CHARLOTTE
COREMODEL

ORLEANS HOMEBUILDERS
Building Trust Since 1918

WATERBURY III

SCALE: 1/8"=1 FT