
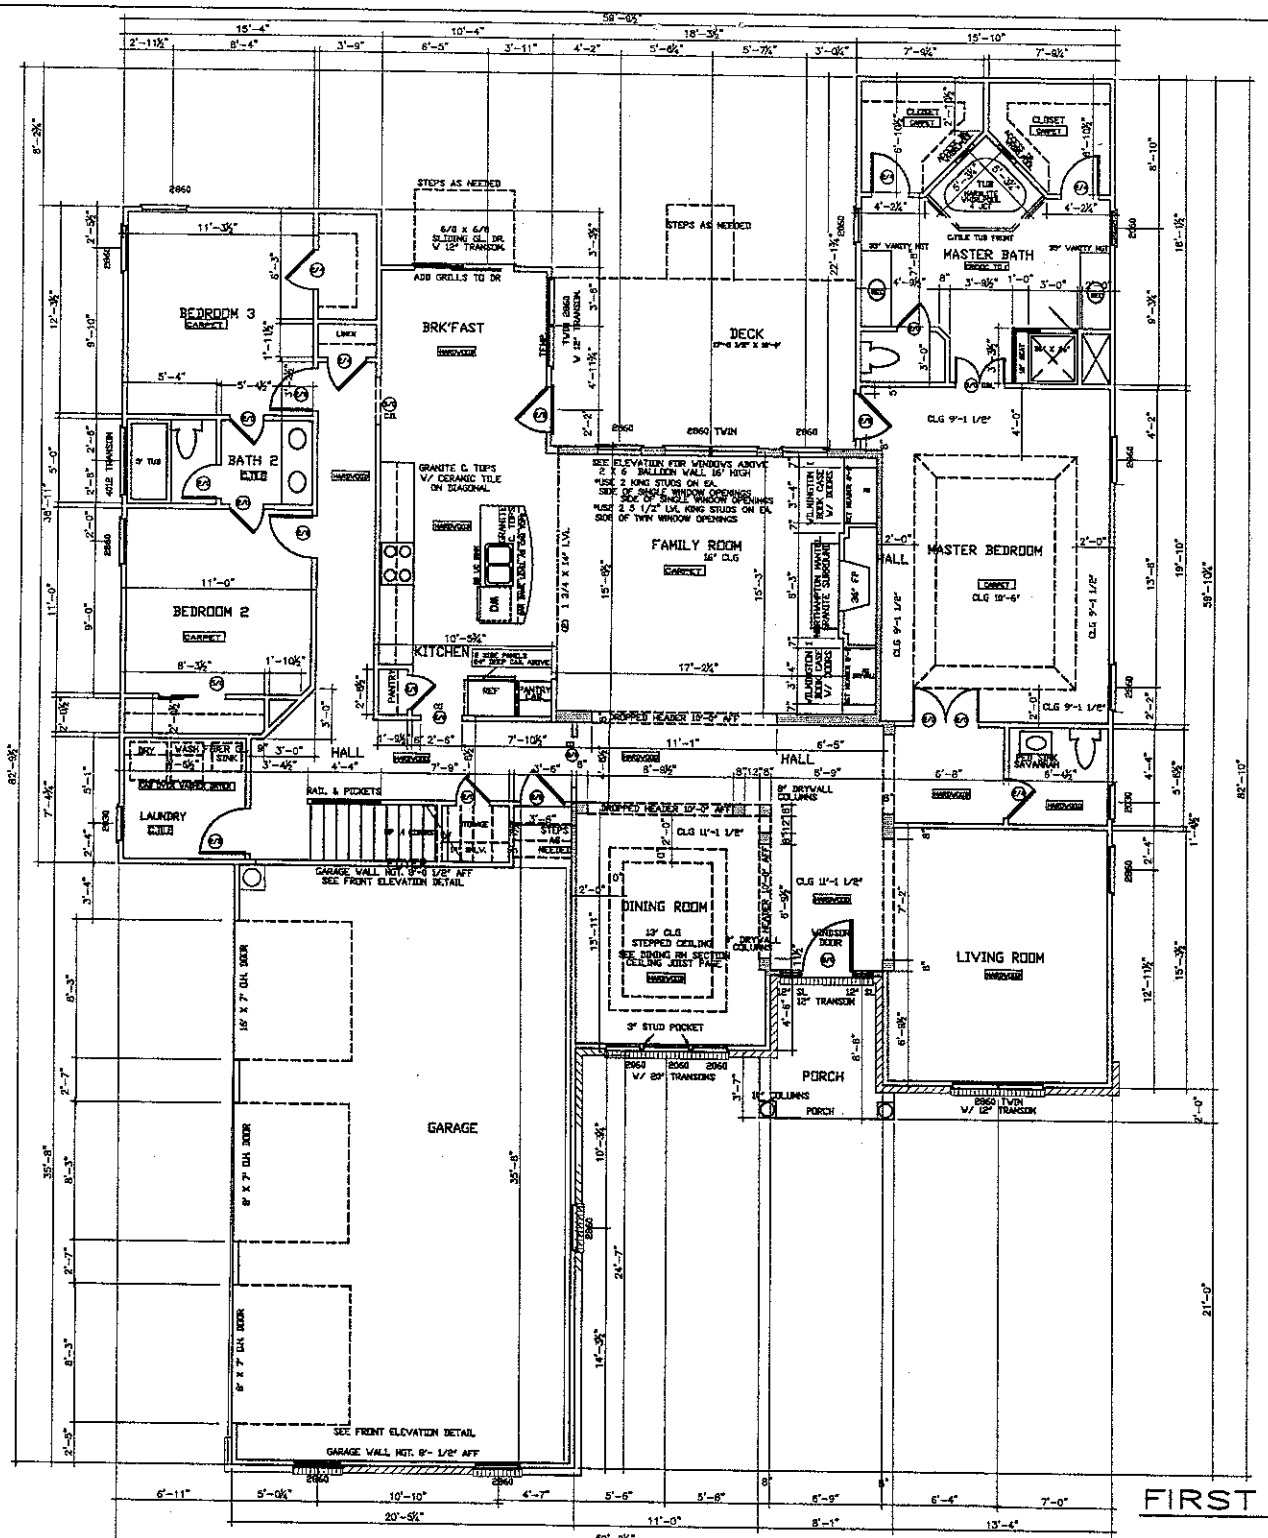


FIRST FLOOR

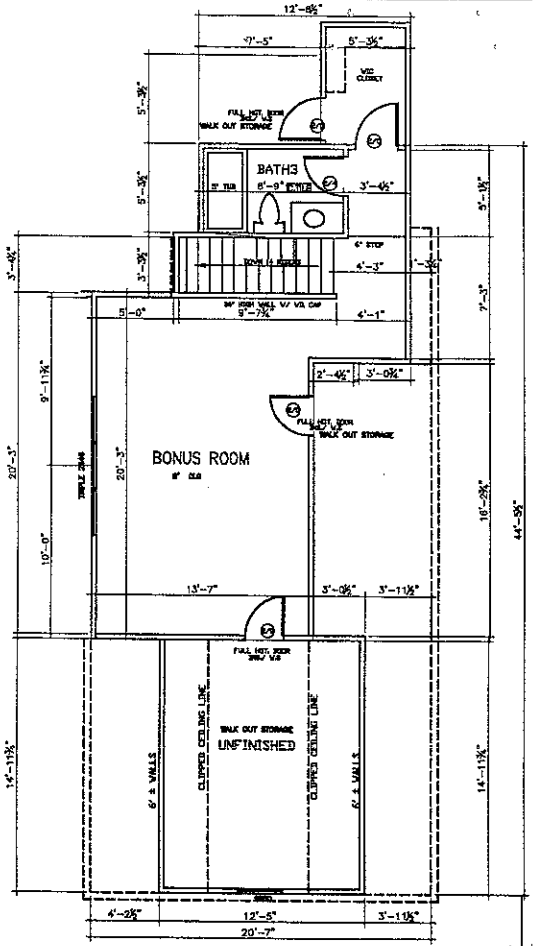

SECOND FLOOR

Acknowledgement O
Plans Submittal ONL
STAIRS/PA
Date
BRICK FRO
Date

	FRAME AREA
1ST. FLOOR HEATED	2503
2 ND. FLOOR HEATED	437
TOTAL HEATED	2940
GARAGE & STORAGE	712
PORCH	53
TOTAL AREA	3705