
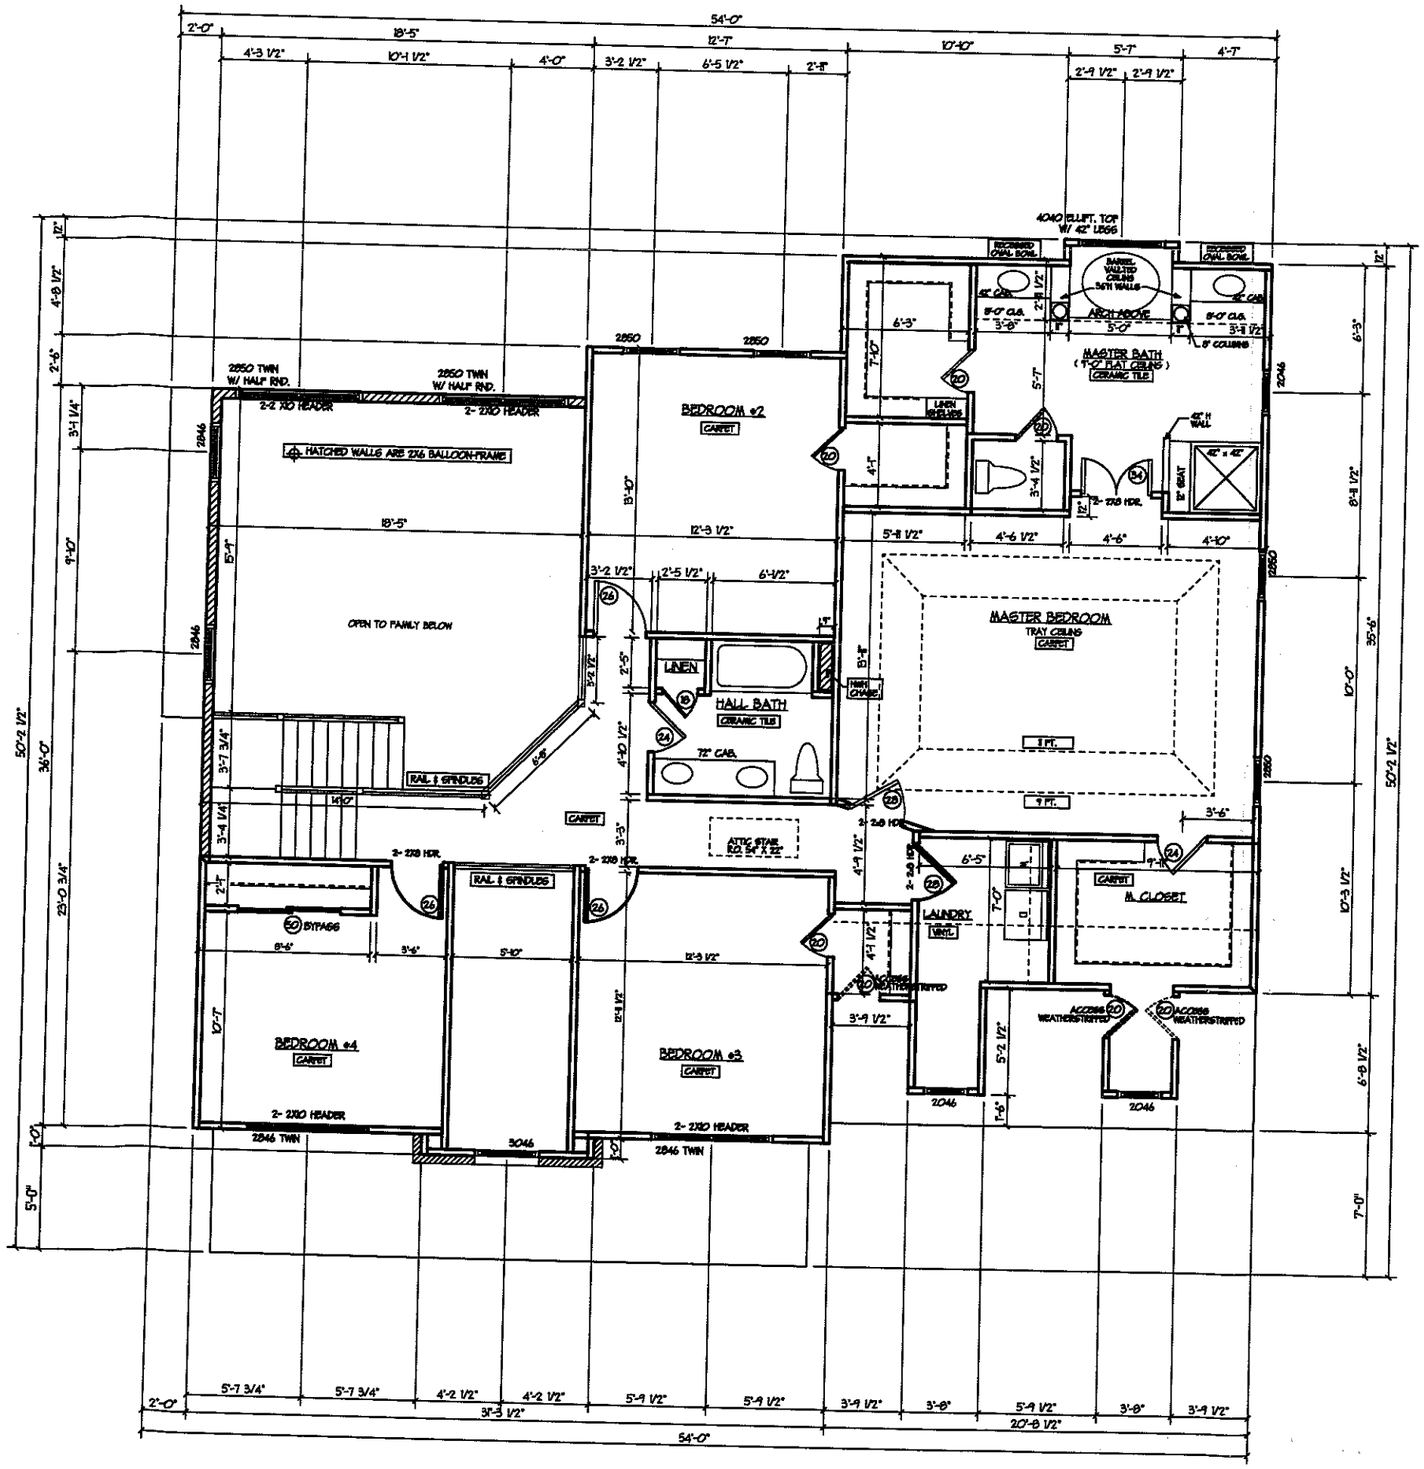


Acknowledgement Of
Plans Submittal ONLY!

Date 7/14/05

Date 7/18/05

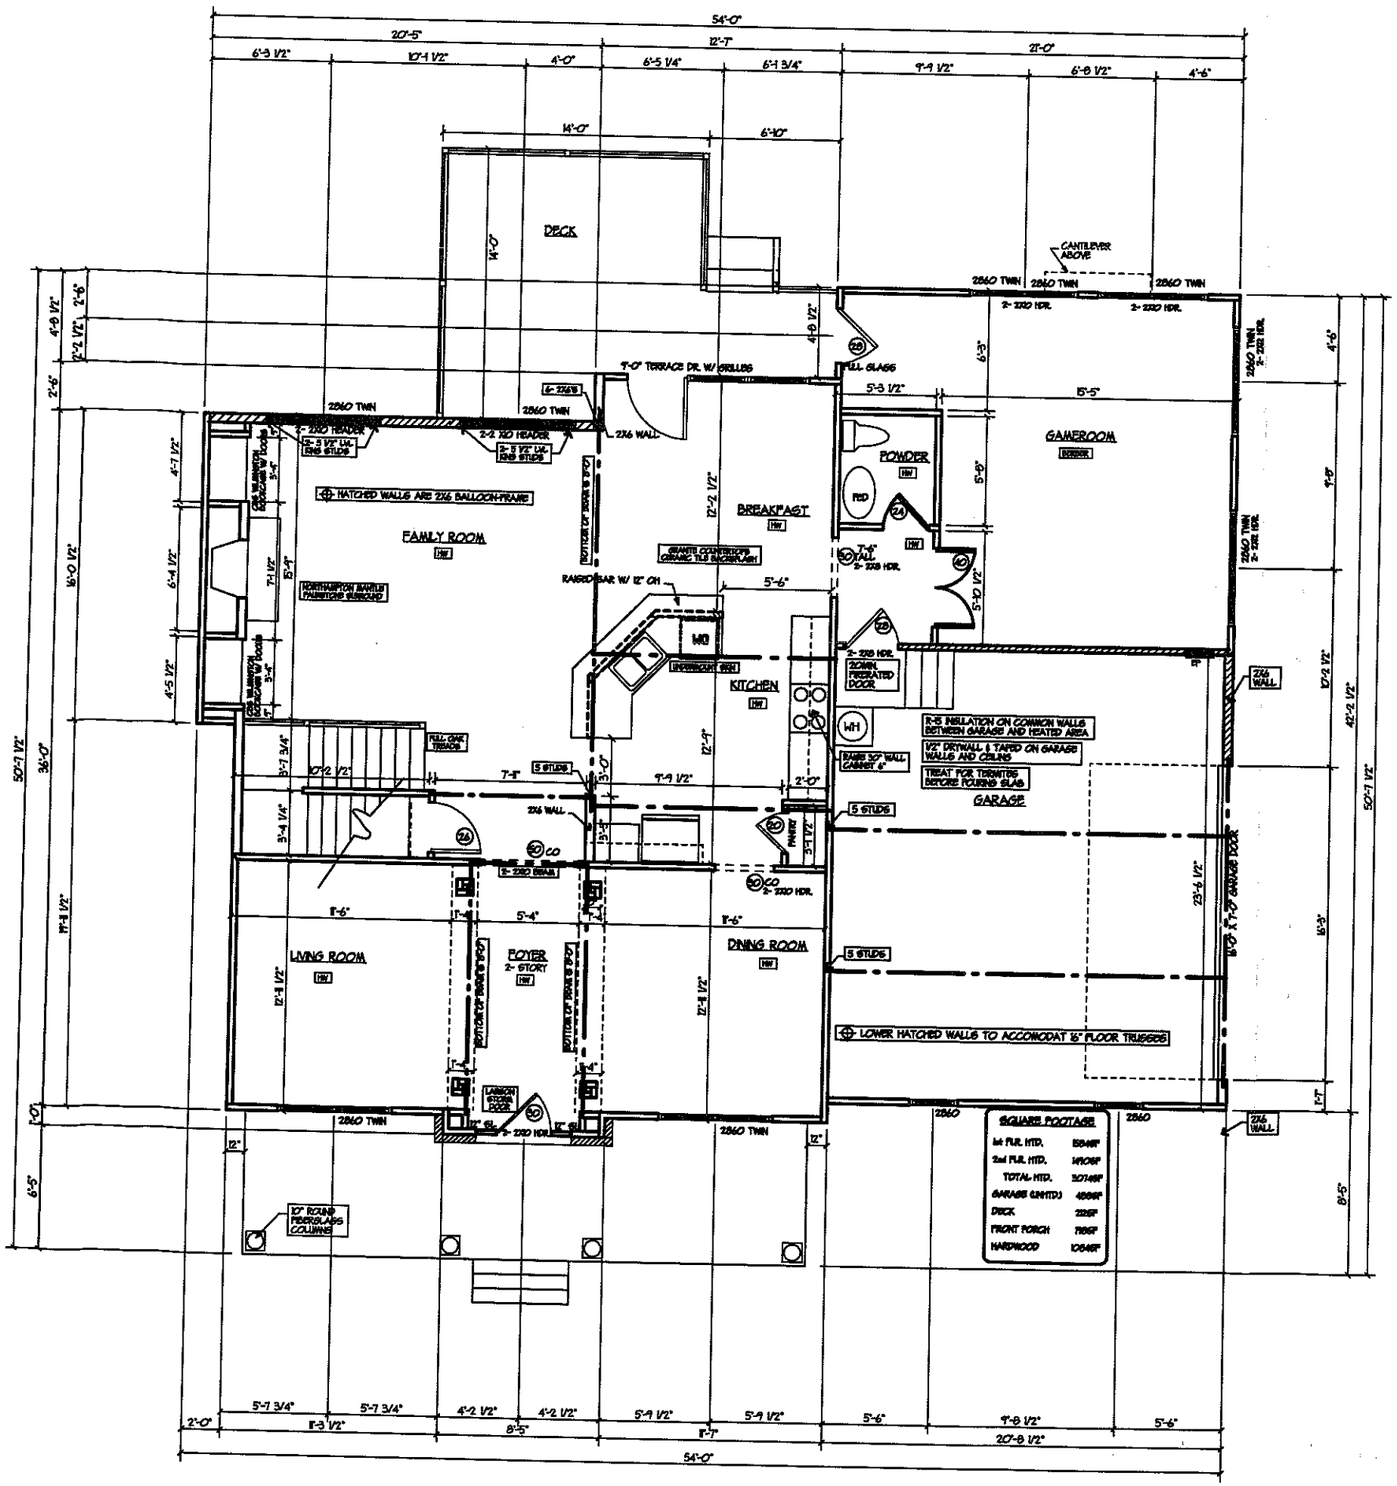

Acknowledgement Of
Plans Submittal ONLY!
Date 7/19/05
Date 7/19/05

SQUARE FOOTAGE	
1st FLR. HTD.	1584SF
2nd FLR. HTD.	1490SF
TOTAL HTD.	3074SF
GARAGE (UNHTD.)	488SF
DECK	212SF
FRONT PORCH	198SF
HARDWOOD	1084SF