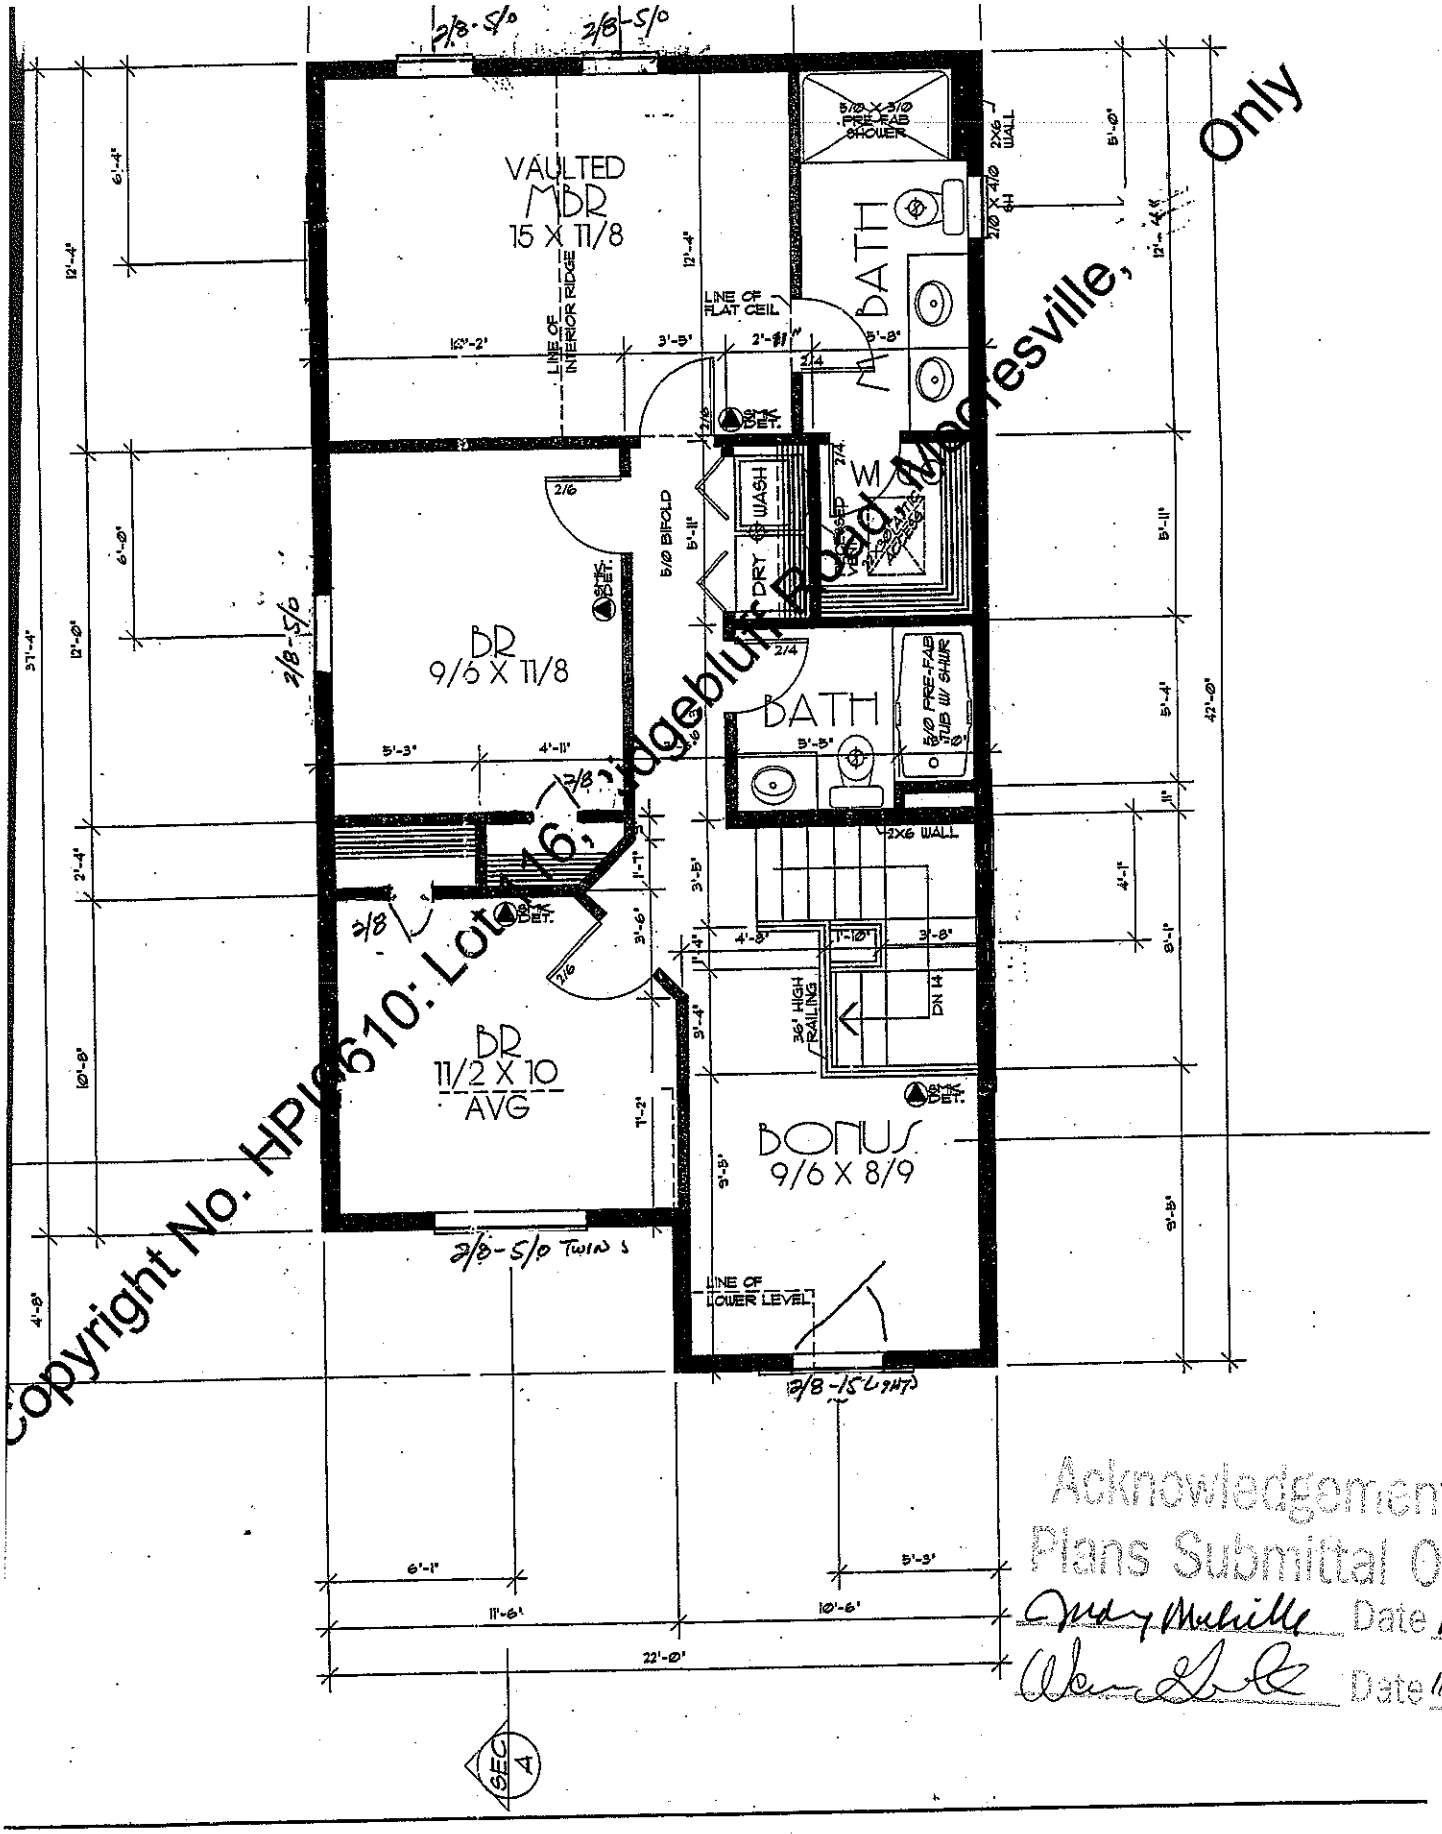


Copyright No. HPW610: Lot 16, Ridgeblu Road Waxhaw, Only

Acknowledgement Of
Plans Submittal ONLY!
Date 11-8-12
Date 11-9-12