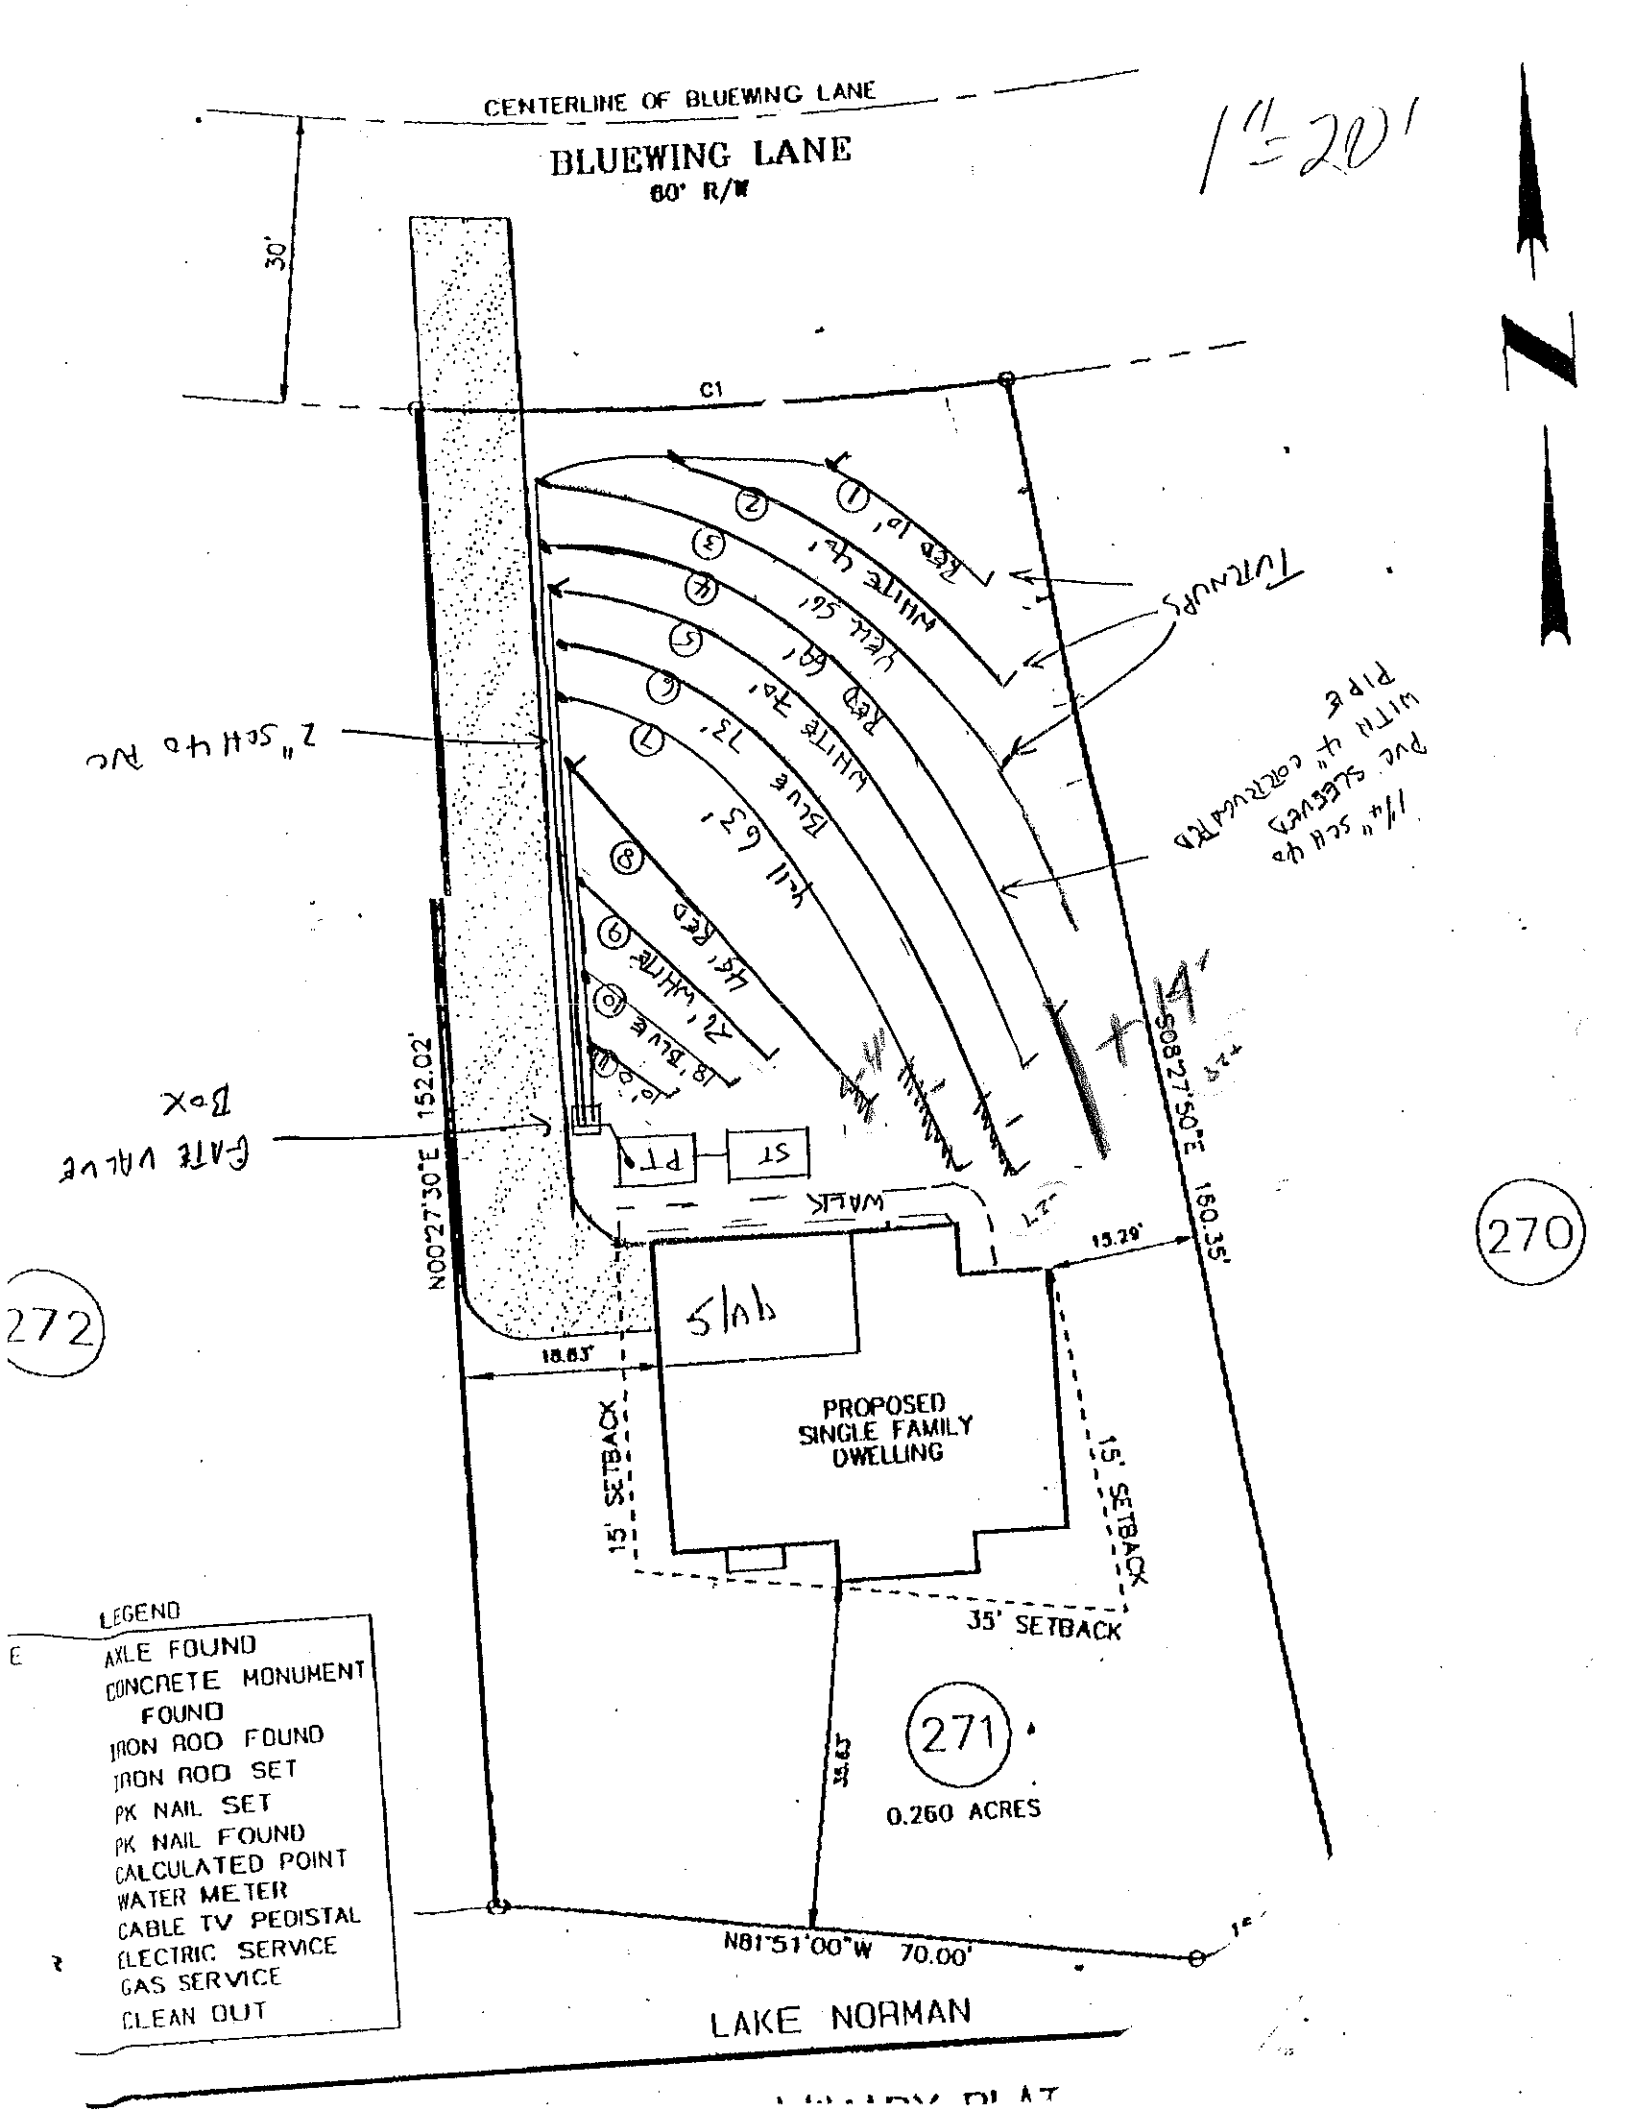

CENTERLINE OF BLUEWING LANE
BLUEWING LANE
60' R/W
30'
C1
N00°27'30"E 152.02'
S08°27'50"E 150.35'
15.29'
18.63'
15' SETBACK
15' SETBACK
35' SETBACK
PROPOSED SINGLE FAMILY DWELLING
35.63'
271
0.260 ACRES
N81°51'00"W 70.00'
LAKE NORMAN
WALK
ST
PT
272
270
LEGEND
AXLE FOUND
CONCRETE MONUMENT FOUND
IRON ROD FOUND
IRON ROD SET
PK NAIL SET
PK NAIL FOUND
CALCULATED POINT
WATER METER
CABLE TV PEDISTAL
ELECTRIC SERVICE
GAS SERVICE
CLEAN OUT