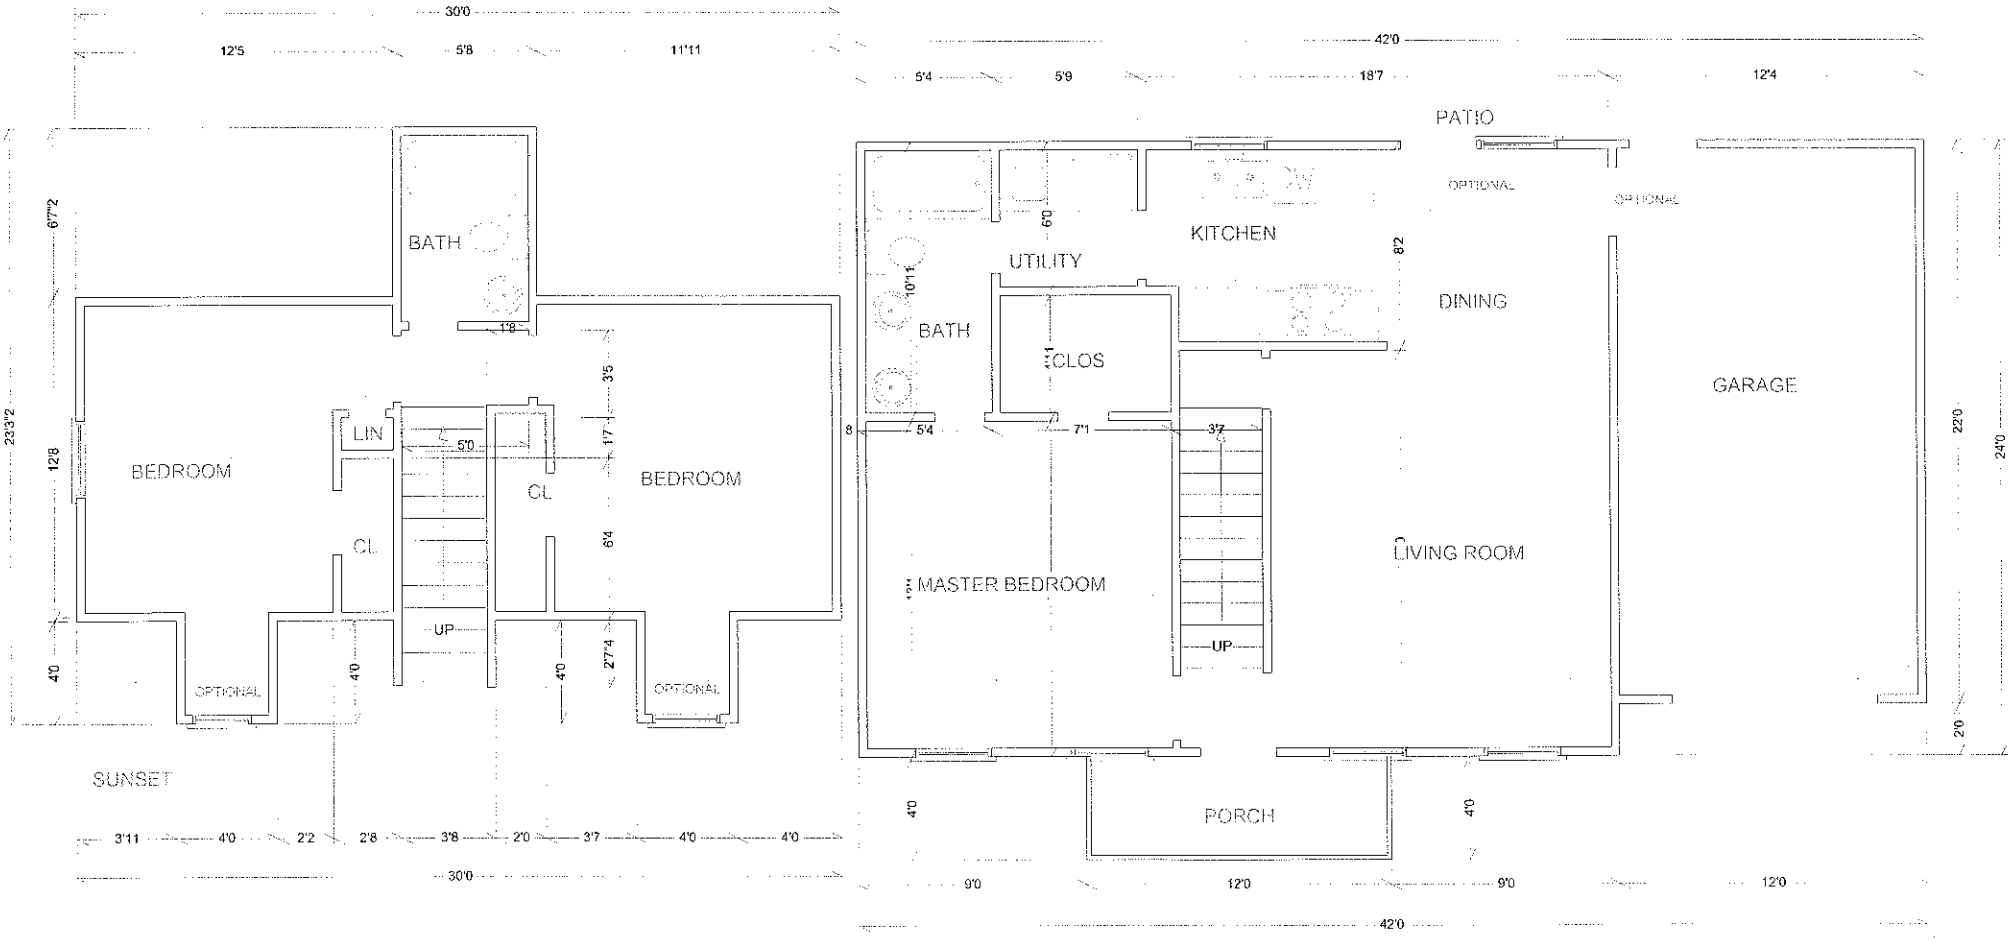

30'0
12'5
5'8
11'11
BATH
BEDROOM
LIN
CL
BEDROOM
CL
UP
OPTIONAL
OPTIONAL
SUNSET
3'11
4'0
2'2
2'8
3'8
2'0
3'7
4'0
4'0
30'0
42'0
5'4
5'9
18'7
12'4
PATIO
OPTIONAL
OPTIONAL
KITCHEN
UTILITY
BATH
CLOS
DINING
GARAGE
MASTER BEDROOM
UP
LIVING ROOM
PORCH
9'0
12'0
9'0
12'0
42'0