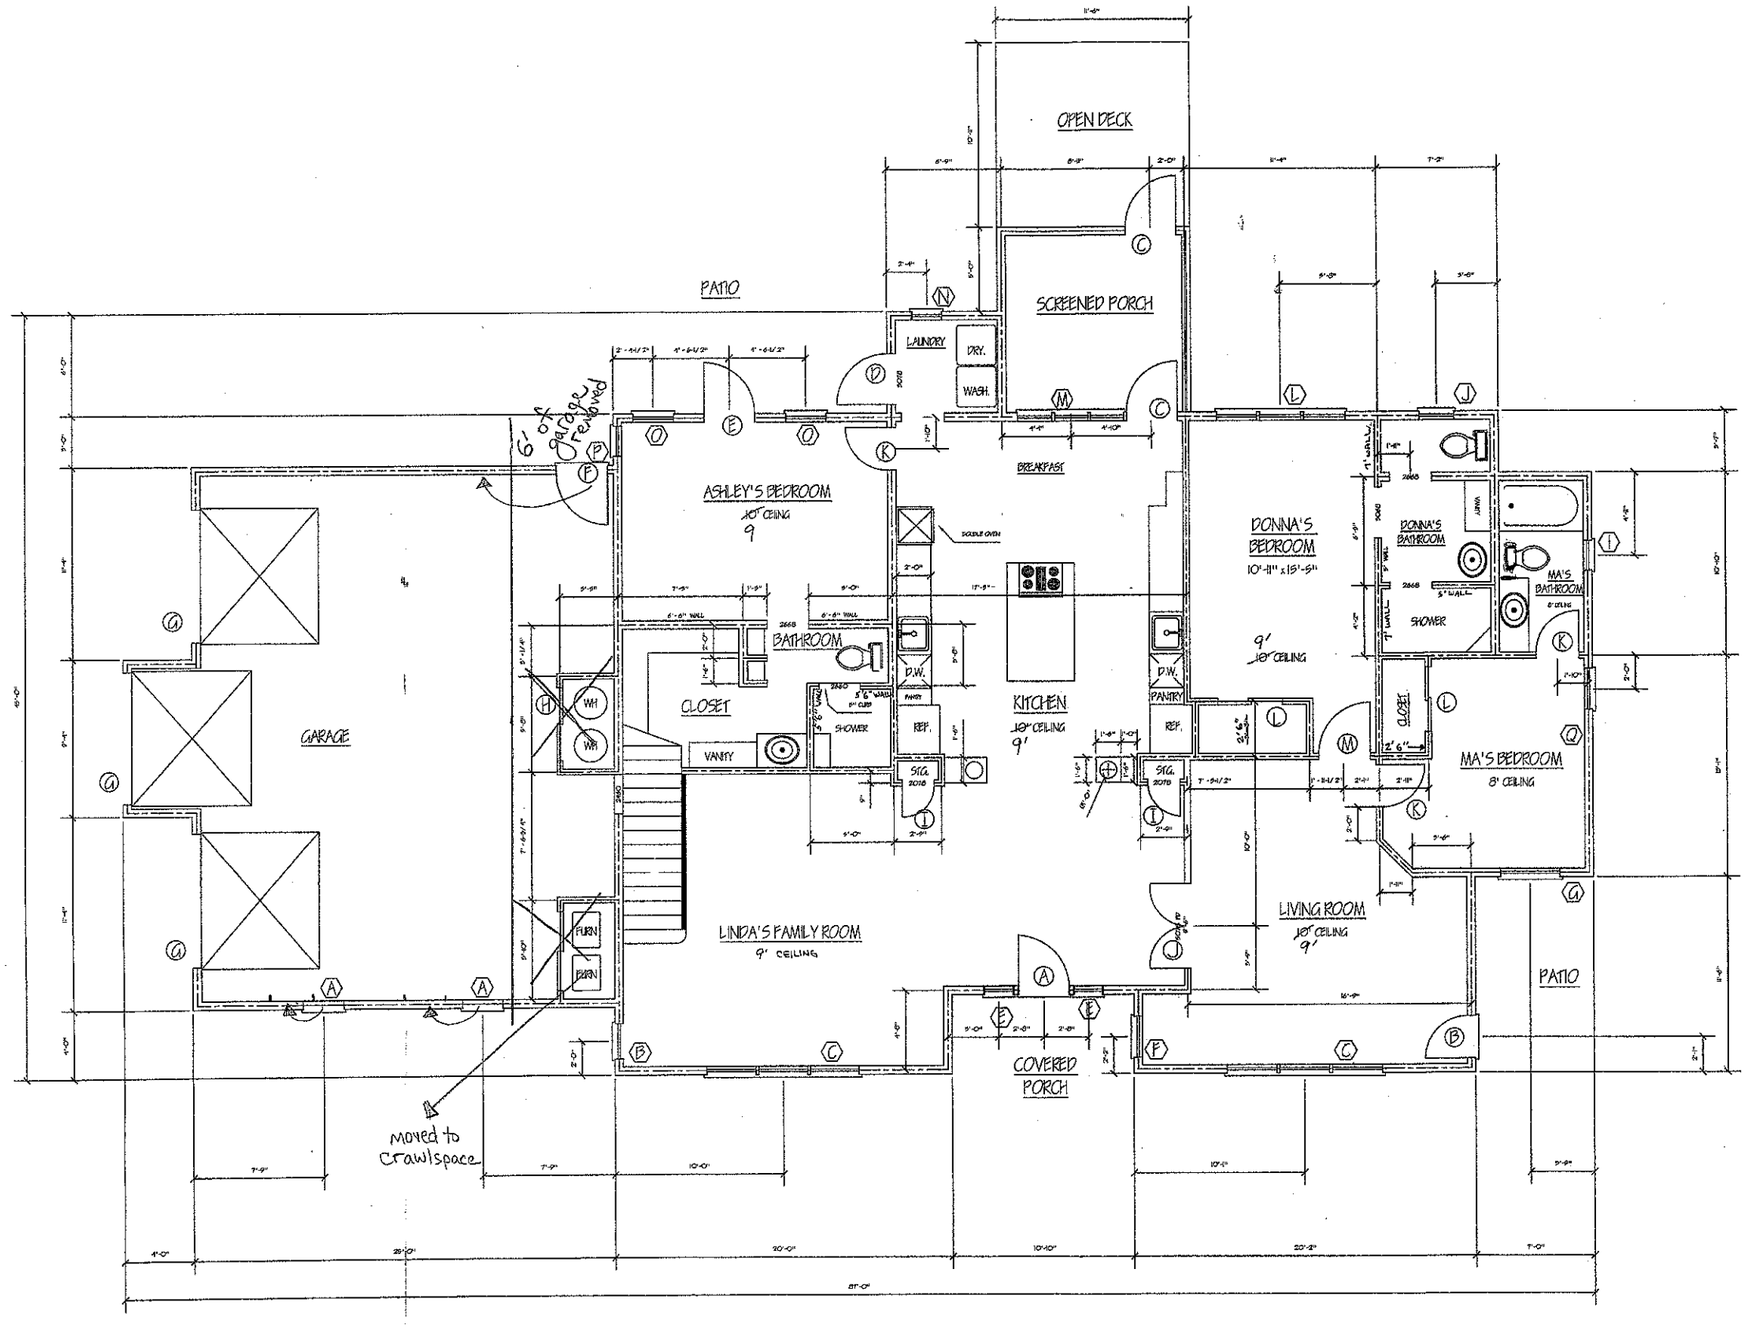


General Notes

GENERAL NOTES:
1. STAIR: 10" TREAD, 7 1/2" RISERS
2. 10' PLATE LINE
3. ALL DOORS 4" FROM NEAREST WALL UNLESS NOTED.


Add Note
Ashley bath Beam
Interior walls

No.	Revision/Issue	Date

KENTON GRANT
7546 GARNETT RD. APT 28
BROKEN ARROW, OK 74012

DONNA

Project: IFFERT HOME	Sheet: FIRST FLOOR DIMENSIONS 1 OF 9
Date: MAY 10 2004	
Scale: 1/4" = 1'-0"	

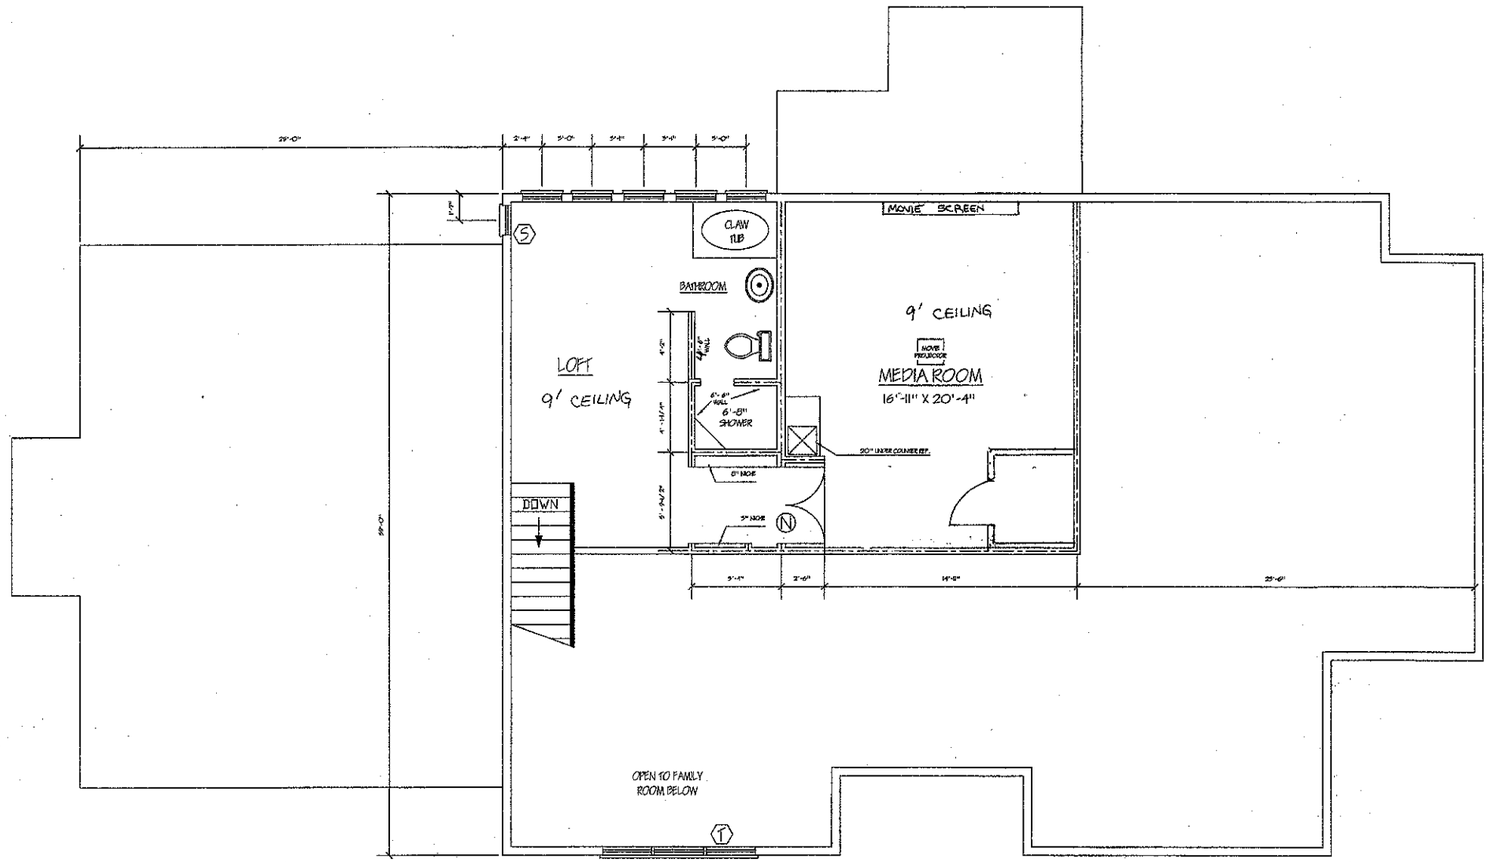

General Notes

GENERAL NOTES:
1. STAIR: 10" TREAD, 7 1/2" RISERS
2. 10' PLATE LINE
3. ALL DOORS 4" FROM NEAREST WALL UNLESS NOTED.

No.	Revision/Issue	Date

V

KENTON GRANT
7346 GARNETT RD. APT 28
BROKEN ARROW, OK 74012

DONNA

Project: IFFERT HOME	Sheet: SECOND FLOOR DIMENSIONS 3 OF 9
Date: MAY 10 2004	
Scale: 1/4" = 1'-0"	