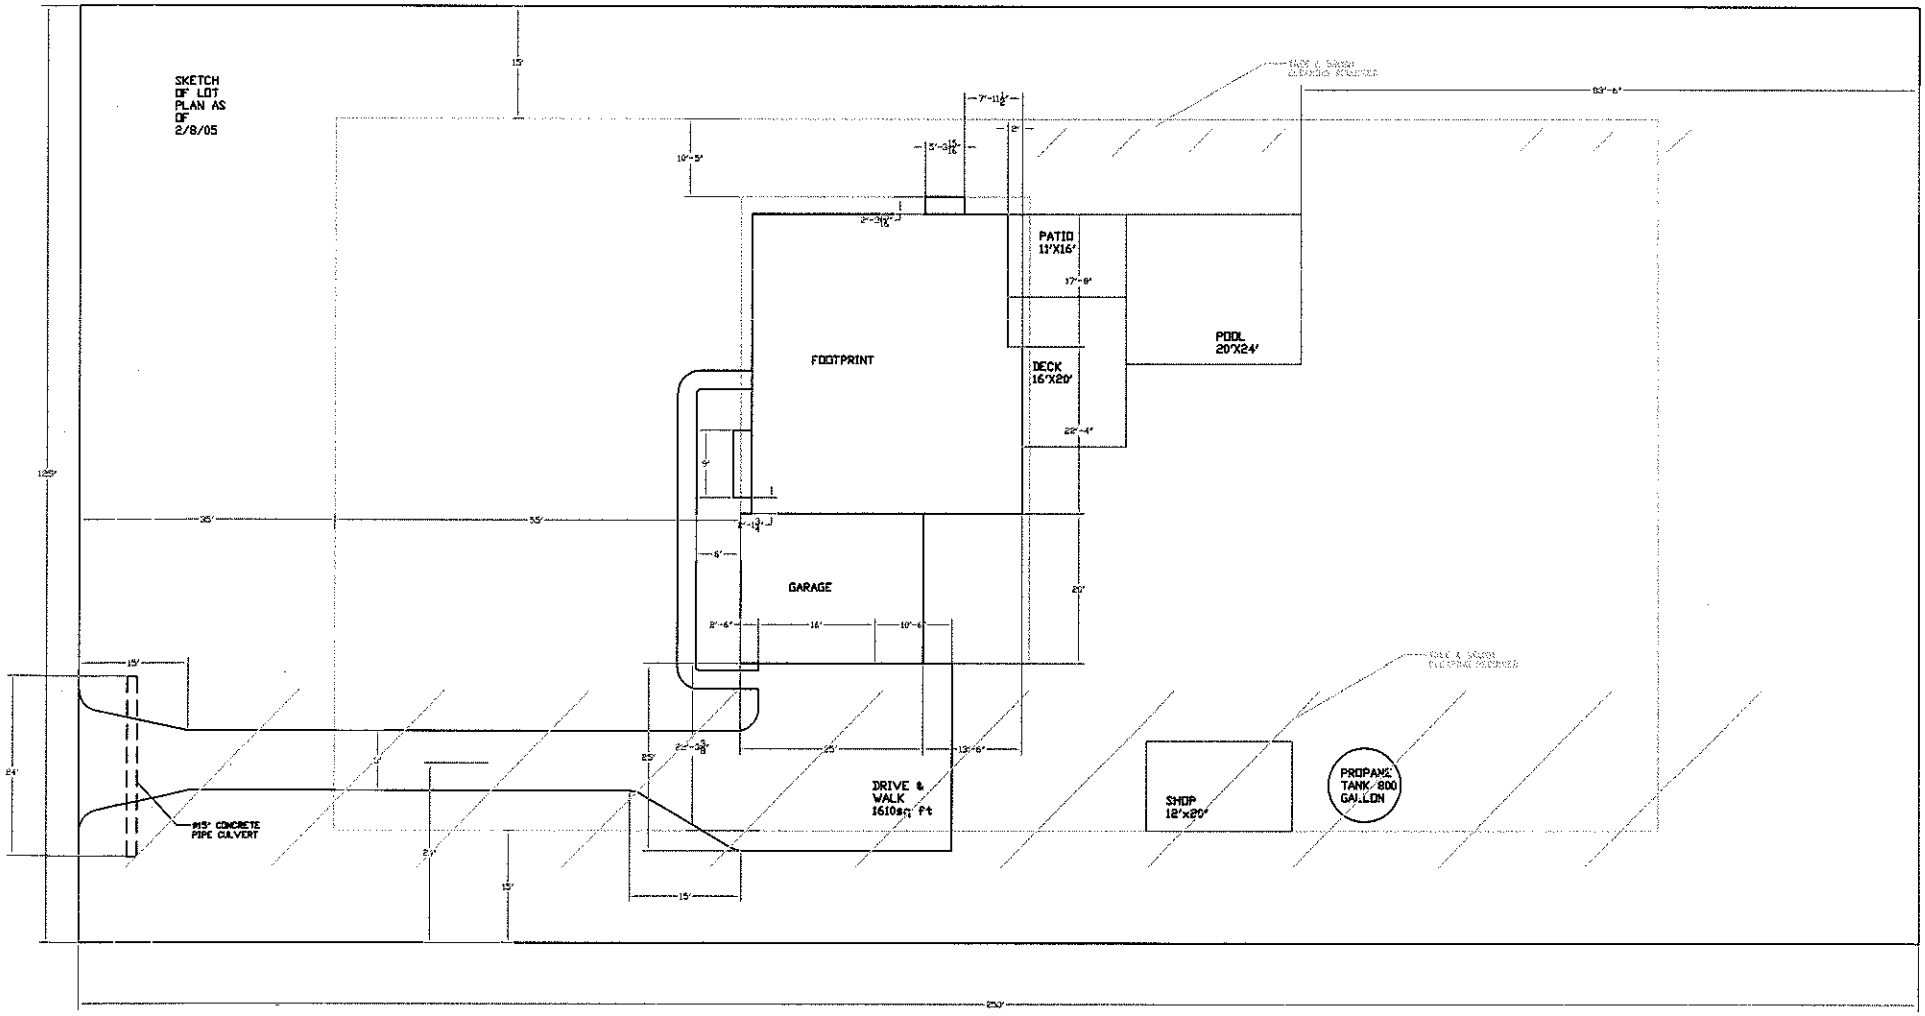

SKETCH
OF LOT
PLAN AS
OF
2/8/05
PATIO
11'X16'
POOL
20'X24'
FOOTPRINT
DECK
16'X20'
GARAGE
DRIVE &
WALK
1610sq. Ft
SHOP
12'x20'
PROPANE
TANK/ 800
GALLON
#15" CONCRETE
PIPE CULVERT