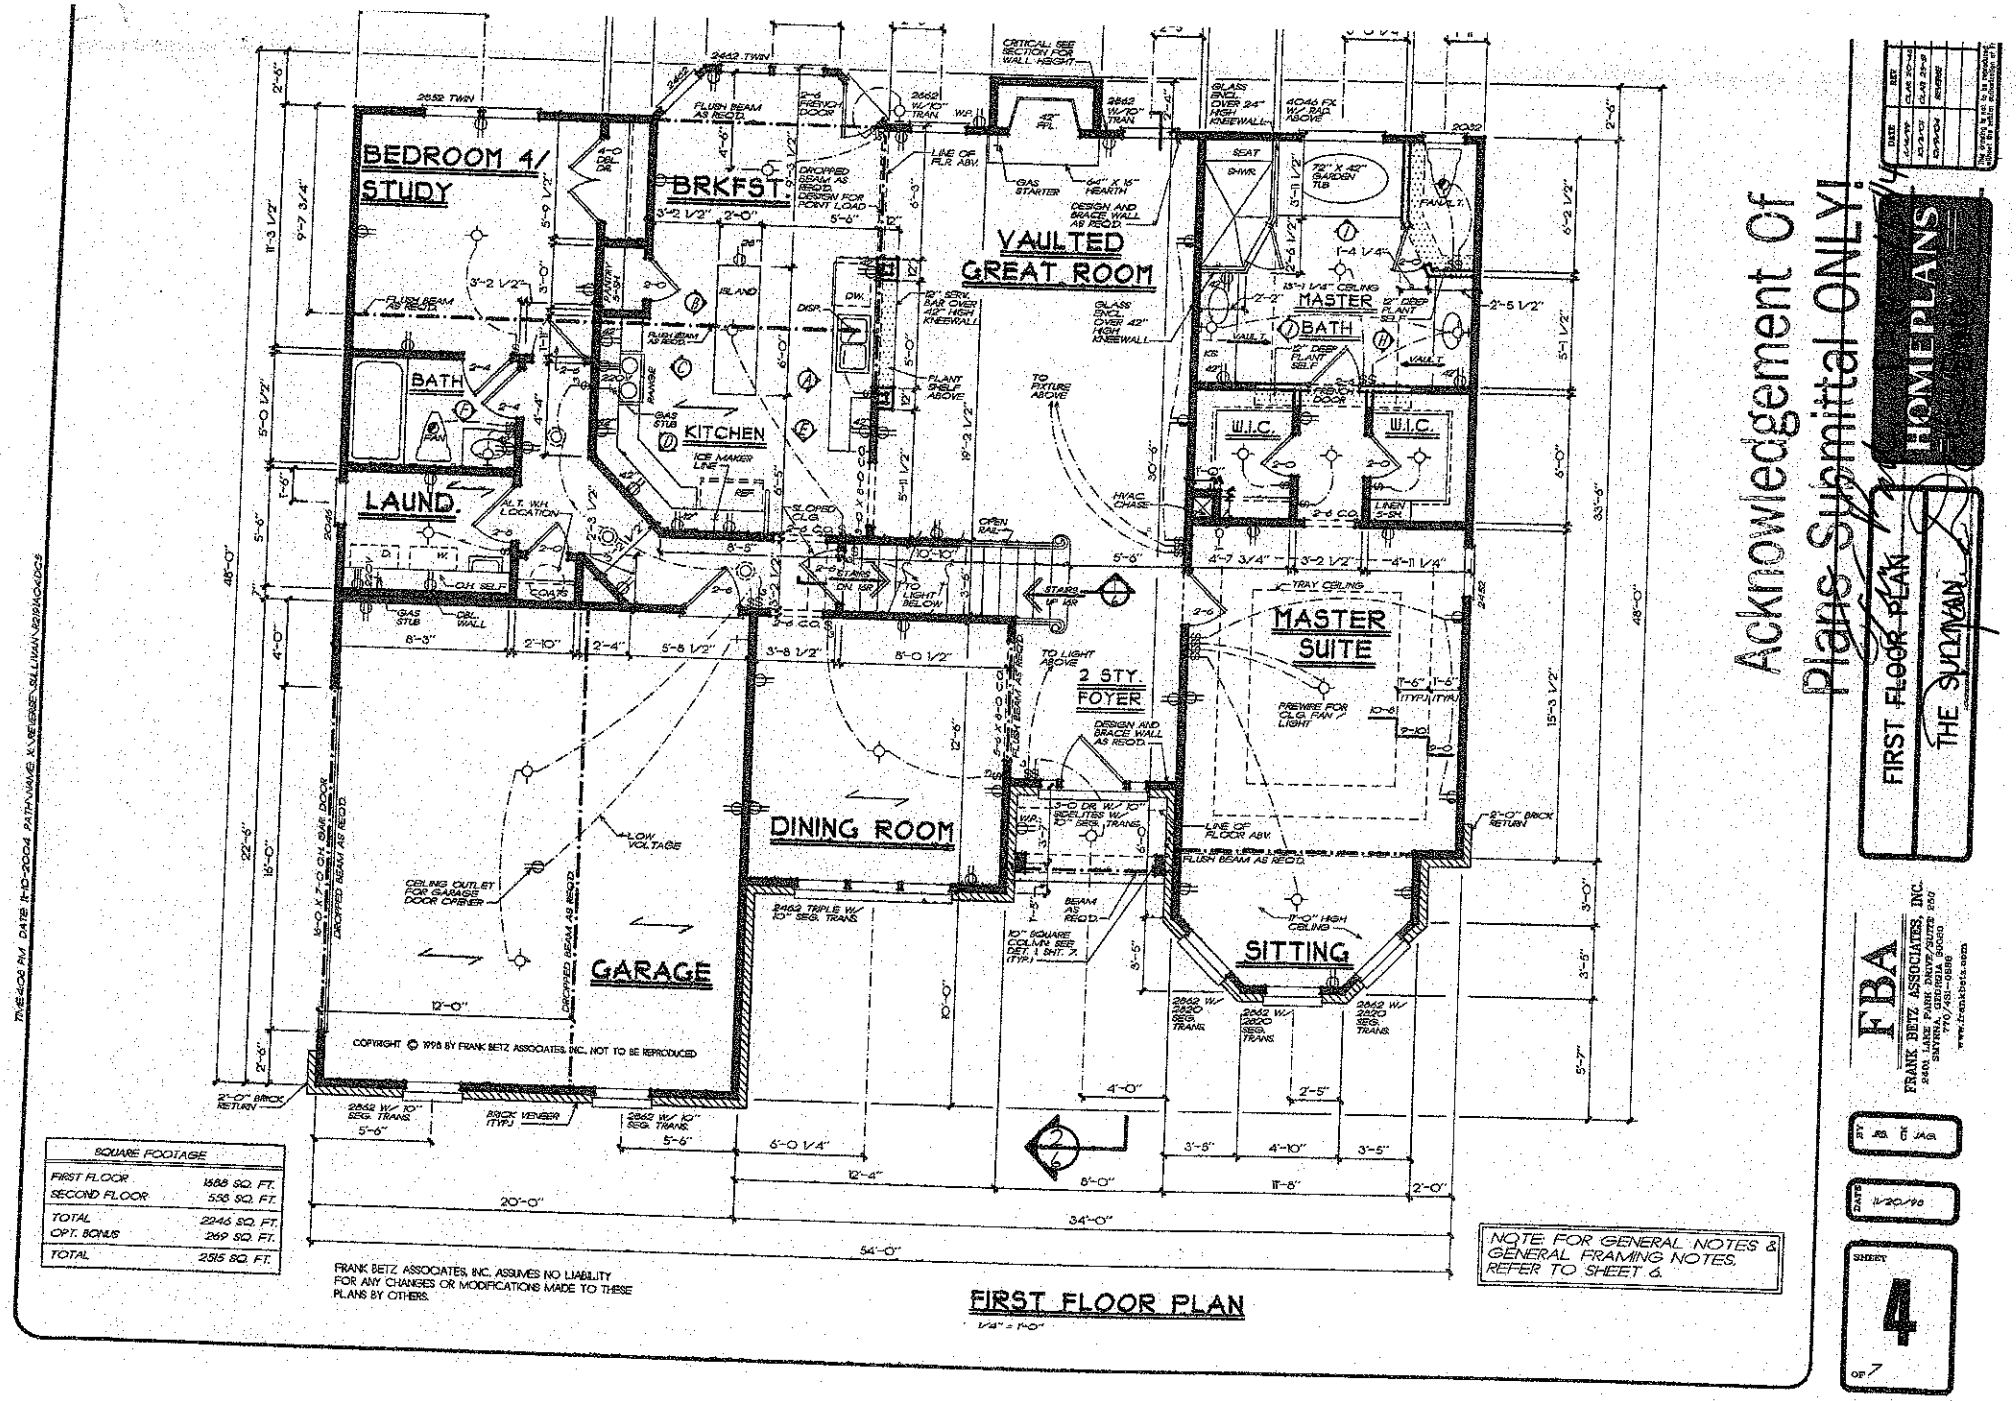


SQUARE FOOTAGE	
FIRST FLOOR	1588 SQ. FT.
SECOND FLOOR	558 SQ. FT.
TOTAL	2246 SQ. FT.
OPT. BONUS	269 SQ. FT.
TOTAL	2515 SQ. FT.

FRANK BETZ ASSOCIATES, INC. ASSUMES NO LIABILITY FOR ANY CHANGES OR MODIFICATIONS MADE TO THESE PLANS BY OTHERS.

NOTE: FOR GENERAL NOTES & GENERAL FRAMING NOTES, REFER TO SHEET 6.

FIRST FLOOR PLAN
1/4" = 1'-0"

Acknowledgement Of Plans Submittal ONLY!


HOME PLANS
FIRST FLOOR PLAN
THE SULLIVAN

FBA
FRANK BETZ ASSOCIATES, INC.
2401 LAKE PARK DRIVE, SUITE 250
SMYRNA, GEORGIA 30080
770/431-0880
www.frankbetz.com

BY: JB, CF, JAG
DATE: 1/20/98
SHEET 4 OF 7

Marla, Stutts Cove #45

IQ Custom Construction per (Gary McNeely)

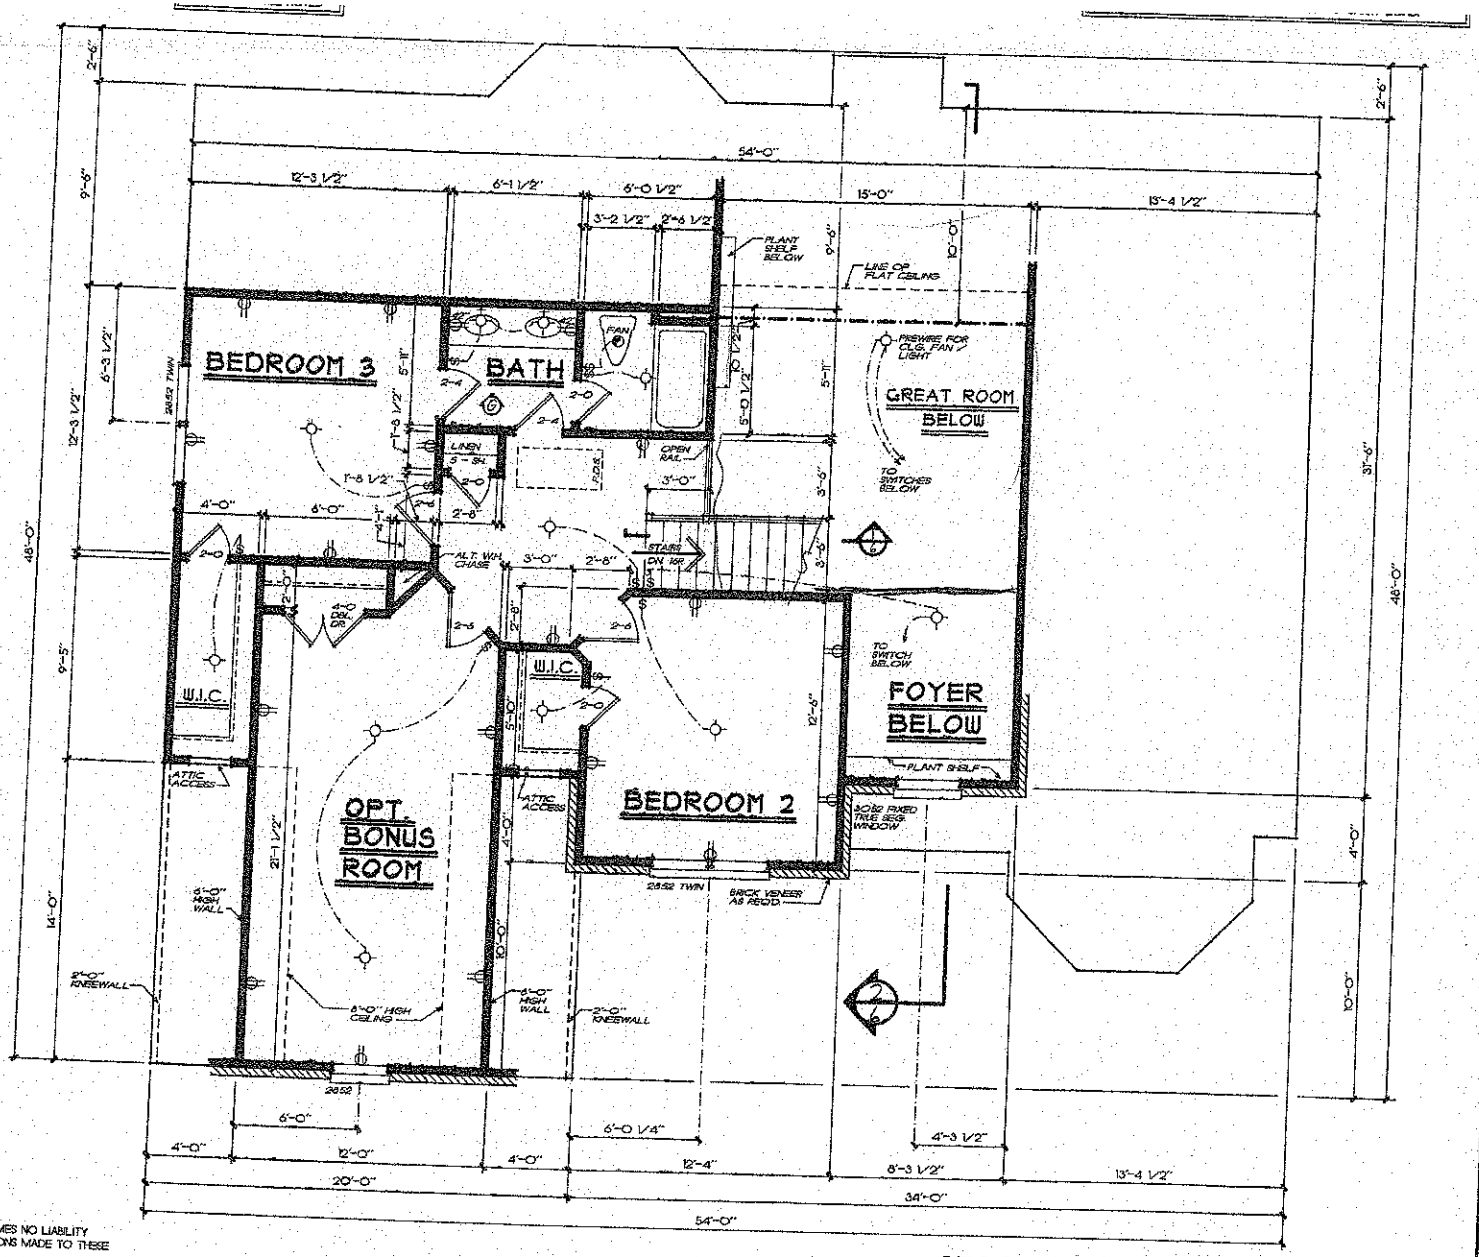

SECOND FLOOR PLAN

1/4" = 1'-0"

FRANK BETZ ASSOCIATES, INC. ASSUMES NO LIABILITY FOR ANY CHANGES OR MODIFICATIONS MADE TO THESE PLANS BY OTHERS.

COPYRIGHT © 1996 BY FRANK BETZ ASSOCIATES, INC. NOT TO BE REPRODUCED

HOME PLANS

SECOND FLOOR PLAN

THE SULLIVAN

FBA
FRANK BETZ ASSOCIATES, INC.
2401 LAKE PARK DRIVE/SUITE 250
SMYRNA, GEORGIA 30080
770/431-0888
www.frankbetz.com

BY JRB CK JAG

DATE 11/20/96

SHEET 5 OF 7

TIMEASD PM DATE=20-96 FILE=SCOOSN SULLIVAN OPT-0365