
DAS DON ALLEN SURVEYORS, INC.
Rt 7 BOX 293 * MOORESVILLE, N.C. 28115 * (704) 664-7029

THIS IS TO CERTIFY THAT ON THE 23 DAY OF JANUARY 19 90 I, SURVEYED THE PROPERTY SHOWN ON THIS PLAT, AND THAT THE TITLE LINES AND THE WALLS OF THE BUILDINGS ARE SHOWN HEREON.

SIGNED _____
DONALD RAY ALLEN, RLS

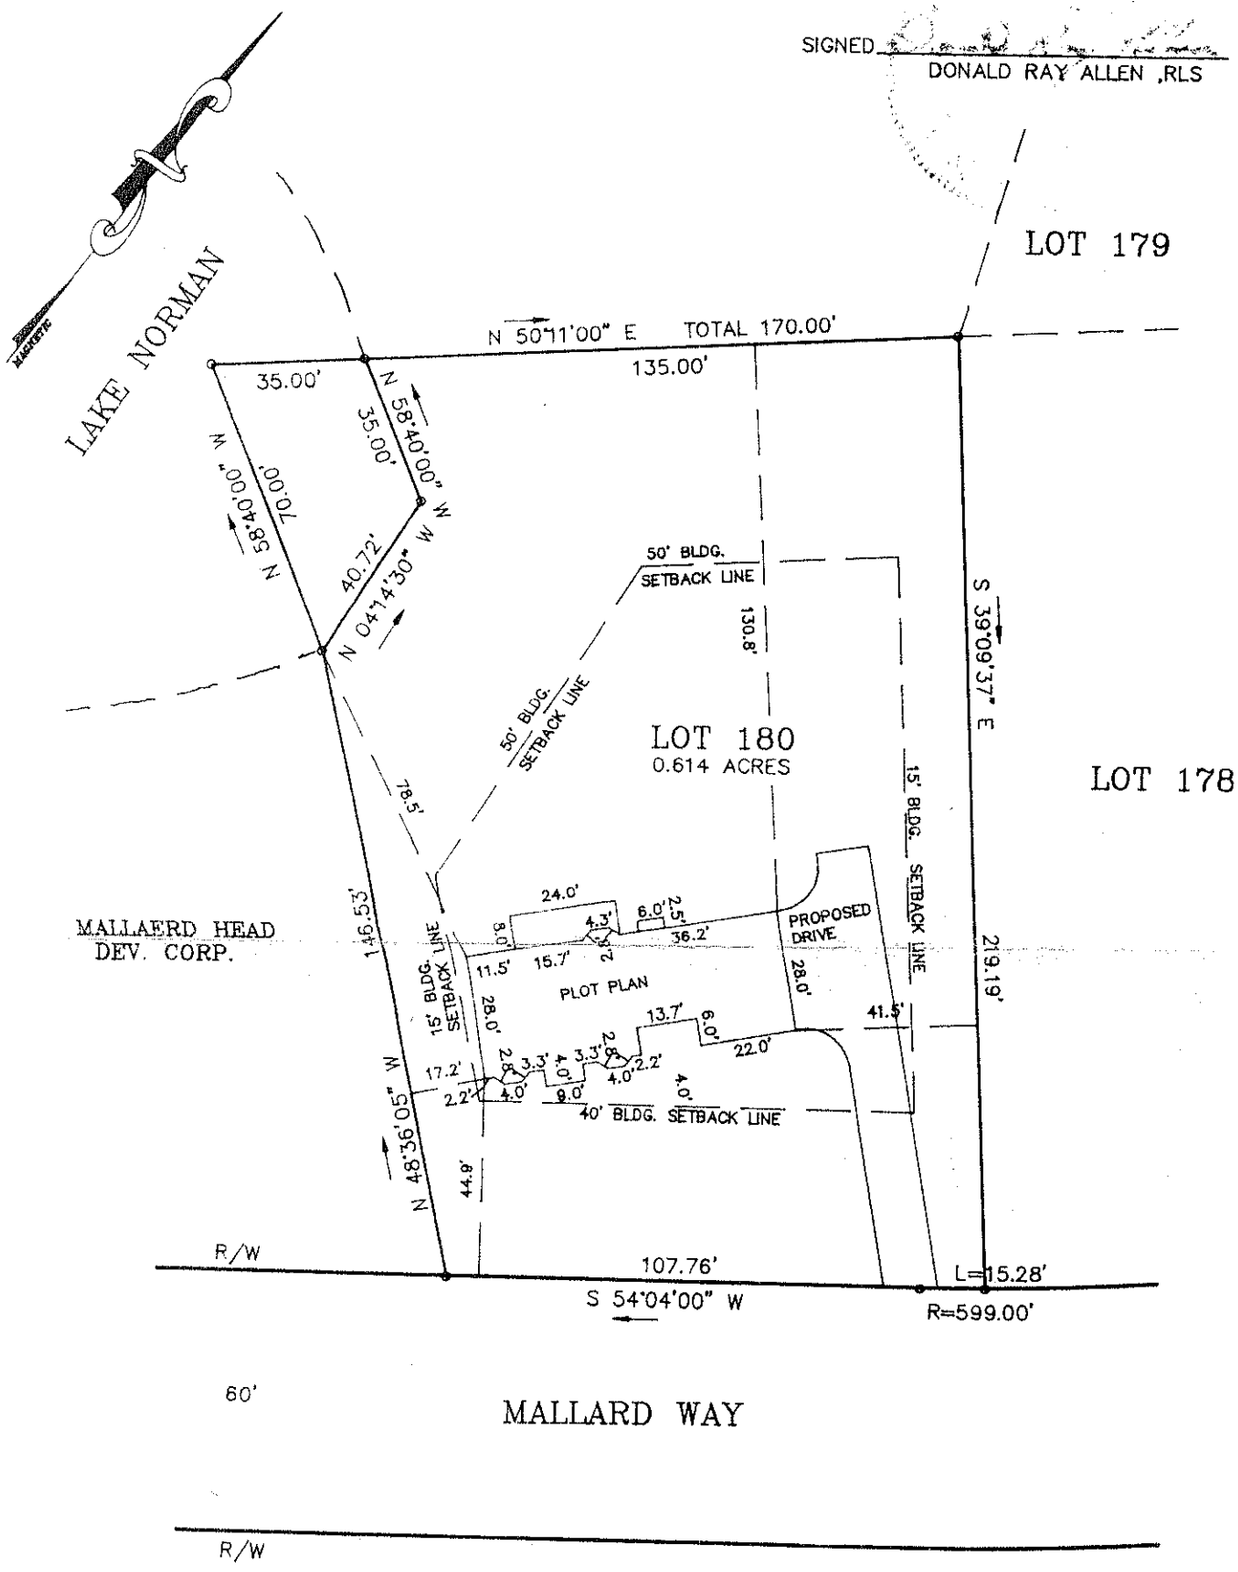

PLOT PLAN SURVEY

OF

LOT 180 MALLARD HEAD COUNTRY CLUB

SCALE 1" = 40'

DAVIDSON TWSP., IREDELL CO., N.C.

THE PROPERTY OF JAMES WARREN & SIDNEY ANN BEADNELL

MAP RECORDED IN BOOK _____ AT PAGE _____ DEED RECORDED IN BOOK _____ PAGE _____

TAX MAP NO: